

ALL DIMENSIONS, LEVELS AND CLEARANCES TO BE CHECKED ON SITE PRIOR TO WORKS COMMENCING

THIS DRAWING SHOULD BE READ IN CONJUNCTION
WITH ALL OTHER PROJECT RELATED DRAWINGS,
SPECIFICATIONS AND DOCUMENTS AS PART OF A
SINGLE PROJECT PACKAGE.

ANY DISCREPANCY BETWEEN THIS DRAWING, OTHER DRAWINGS FORMING PART OF THIS CONTRACT, OR THE SPECIFICATION / BILLS OF QUANTITIES MUST BE CLARIFIED BEFORE COMMENCEMENT OF ANY WORK ORDERING OF ANY MATERIALS.

PLEASE CONSULT THE AUTHOR OR PROJECT MANAGER
SHOULD THE READER REQUIRE CLARIFICATION ON
ANY PART OF THIS DRAWING.

THE COPYRIGHT OF THE DRAWING AND DESIGN IS PROPERTY OF THE COMPANY. THIS INFORMATION HAS BEEN ISSUED UNDER SPECIFIC TERMS FOR THIS PROJECT AND MAY ONLY BE USED AND REPRODUCED ACCORDINGLY.

NOTES

W	Date	By	Chk	Apr	Comment
---	------	----	-----	-----	---------

\\.\102 Logo Fonts & Templates\FPL - Logo.jpg

Frankham Projects Limited
E: enquire@frankham.com
www.frankhamprojects.com

OXFORD OFFICE	OXFORD OFFICE
Irene House Five Arches Business Park Mairstone Road Sidcup, Kent DA14 5AE T: 020 8309 777	Citibase Oxford New Barclay House 234 Botley Road Oxfordshire OX2 0HP T: 01865 322500
LONDON OFFICE	STEVENAGE OFFICE
Third Floor Baird House 15-17 St Cross Street London EC1N 8JW T: 020 7651 0790	Suite 237, Second Floor Kings Court Business Centre London Road, Stevenage Hertfordshire SG1 2NG T:020 3714 2063

Client:

Project Title:

107 VALE ROAD,
NORTHFLEET,
GRAVESEND,
KENT,
DA11 8DB

Drawing Title:

Proposed Section


Status:

PLANNING ISSUE

Drawn By: GG	Designed By: GG	Checked By: DB	Approved By: OM
-----------------	--------------------	-------------------	--------------------

Original Issue Date:	Scale @ A1
16/08/2024	1:50

Job No/ File Ref 1327		Originator FCG	Zone XX	Level XX
Type DR	Discipline B	Number 211	Suitability XX	Revision J

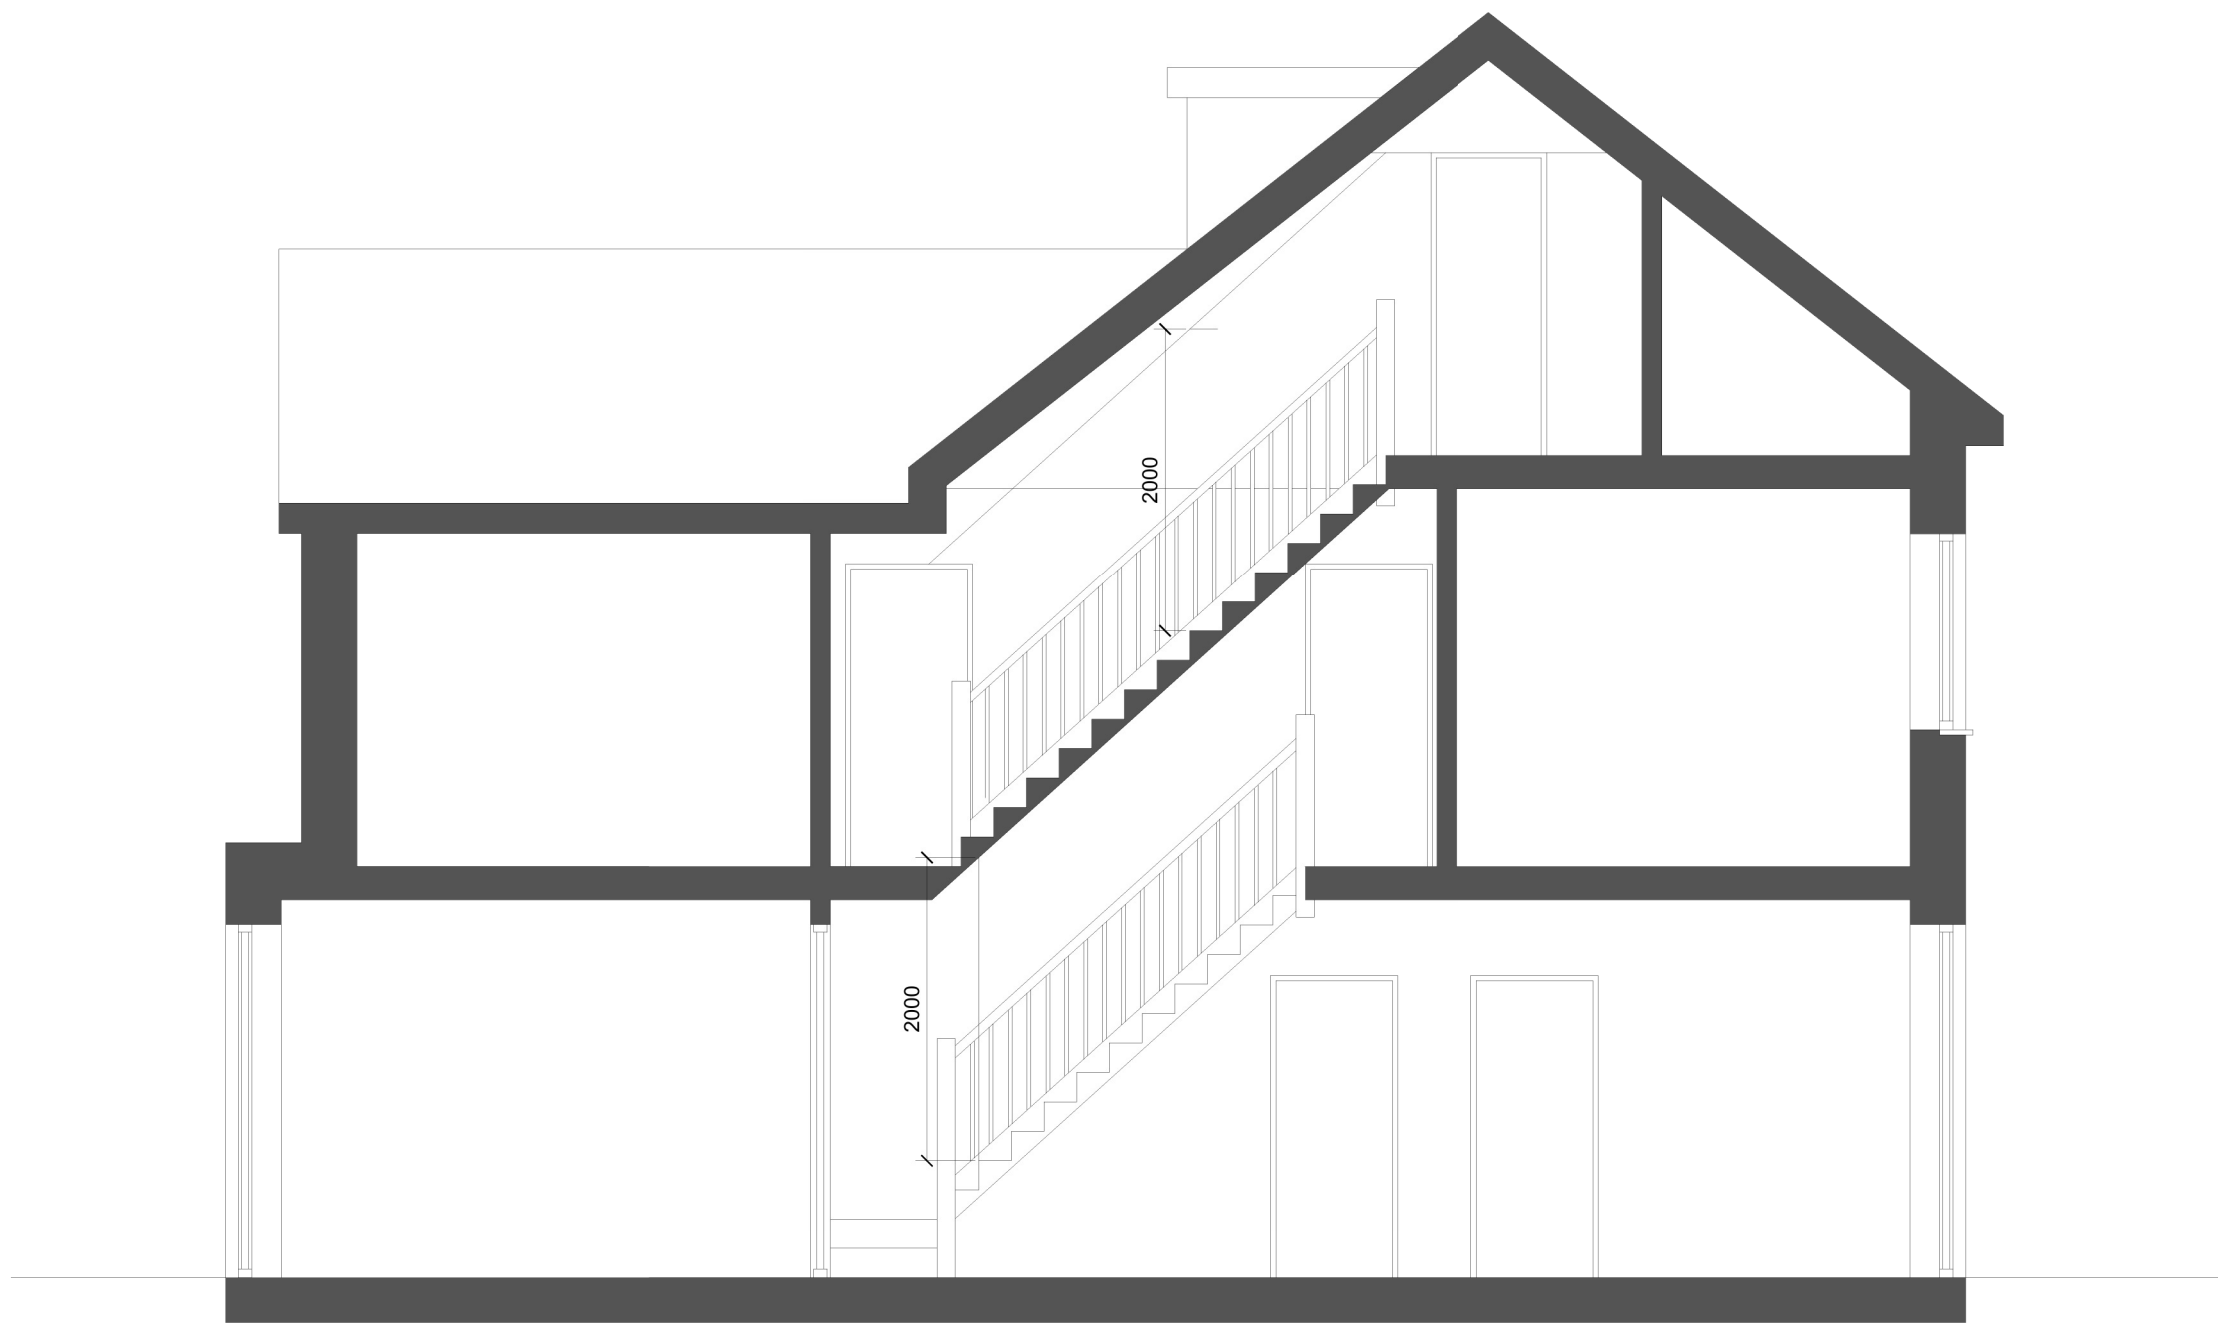

Section

