


1. Do not scale.
2. Verify all dimensions on site before the commencement of any work or preparation of shop drawings.
3. All building materials, components and workmanship to comply with the appropriate Building Regulations, British Standards and Codes of Practice.
4. Any discrepancies to be reported to the architect for further instructions before commencement of work.
5. All temporary shoring of the building during the construction works is the sole responsibility of the Building Contractor appointed by the Client.
6. All work is to comply with the Construction (Design and Management) Regulations 2007 with regard to health and safety matters on the site.

General Specification:

Scale Bars:

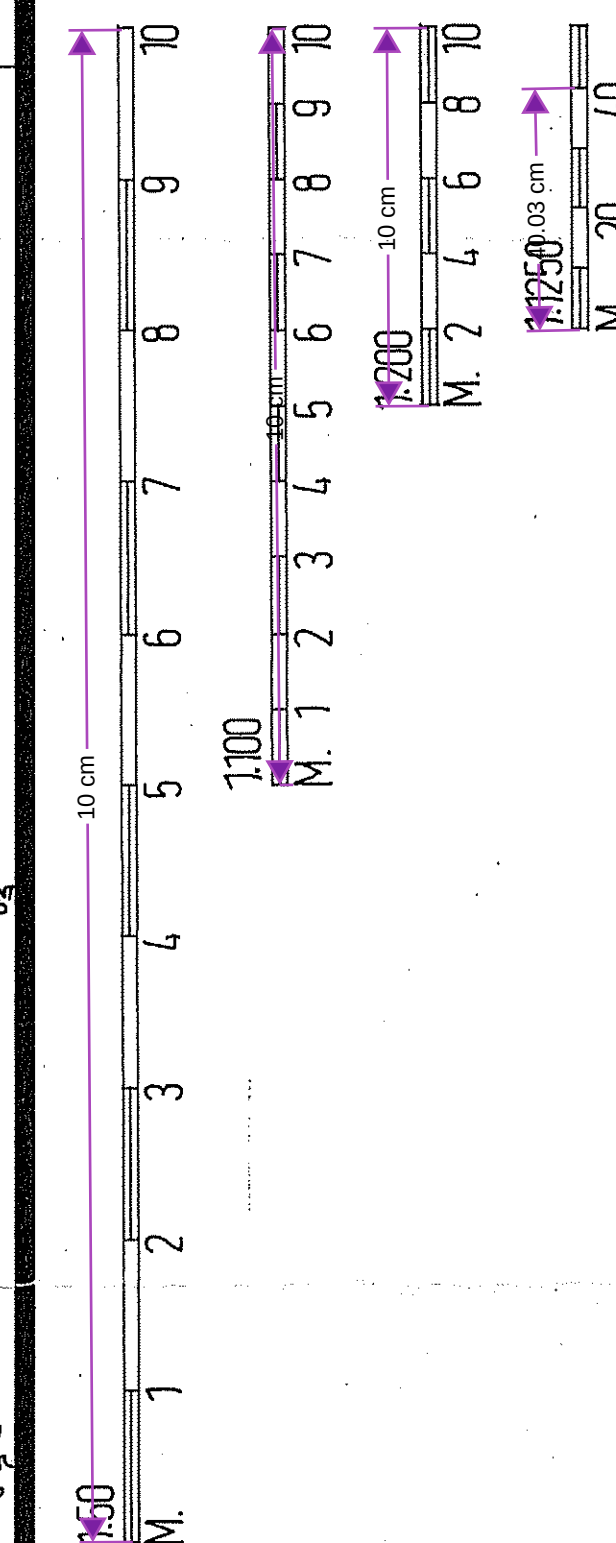

Revisions

Job Title	Proposed Extension and Alterations; 4 CROWN LANE SHORNE GRAVESEND
Client	Mr/Mrs T. SOLLEI

Dwg Title	Survey Details
Scale	1:50, 1:100, 1:200, 1:250
Date	August 2019

L.R.D. SIMMONS
RIBA, M.A.(Cantab), Dip.Arch.(Hons).
Chartered Architect

46 Downsview,
Chatham, Kent. ME5 0AL
Medway (01634) 847740

Dwg No. 1640/CLS/01

© COPYRIGHT L.R.D. SIMMONS