

KEY

- INDICATES NEW WALLS
- INDICATES DEMOLITIONS / TO BE REMOVED
- INDICATES PROPOSED SOFT LANDSCAPING
- INDICATES PROPOSED HARDSTANDING
- INDICATES PROPOSED PAVED DRIVEWAY
- INDICATES RIGHTS OF WAY

Planting Scheme

1. Berberis Thunbergii "Atropurpurea"
2. Fuchsia Magellanica "Riccartonii"
3. Spiraea Bumalsa "Goldframe"
4. Mahonia Aquifolium
5. Hydrangea Petiolaris



Image of Berberis Thunbergii "Atropurpurea"



Image of Fuchsia Magellanica "Riccartonii"





Image of Spiraea Bumalsa "Goldframe"



Image of Mahonia Aquifolium



Image of Hydrangea Petiolaris

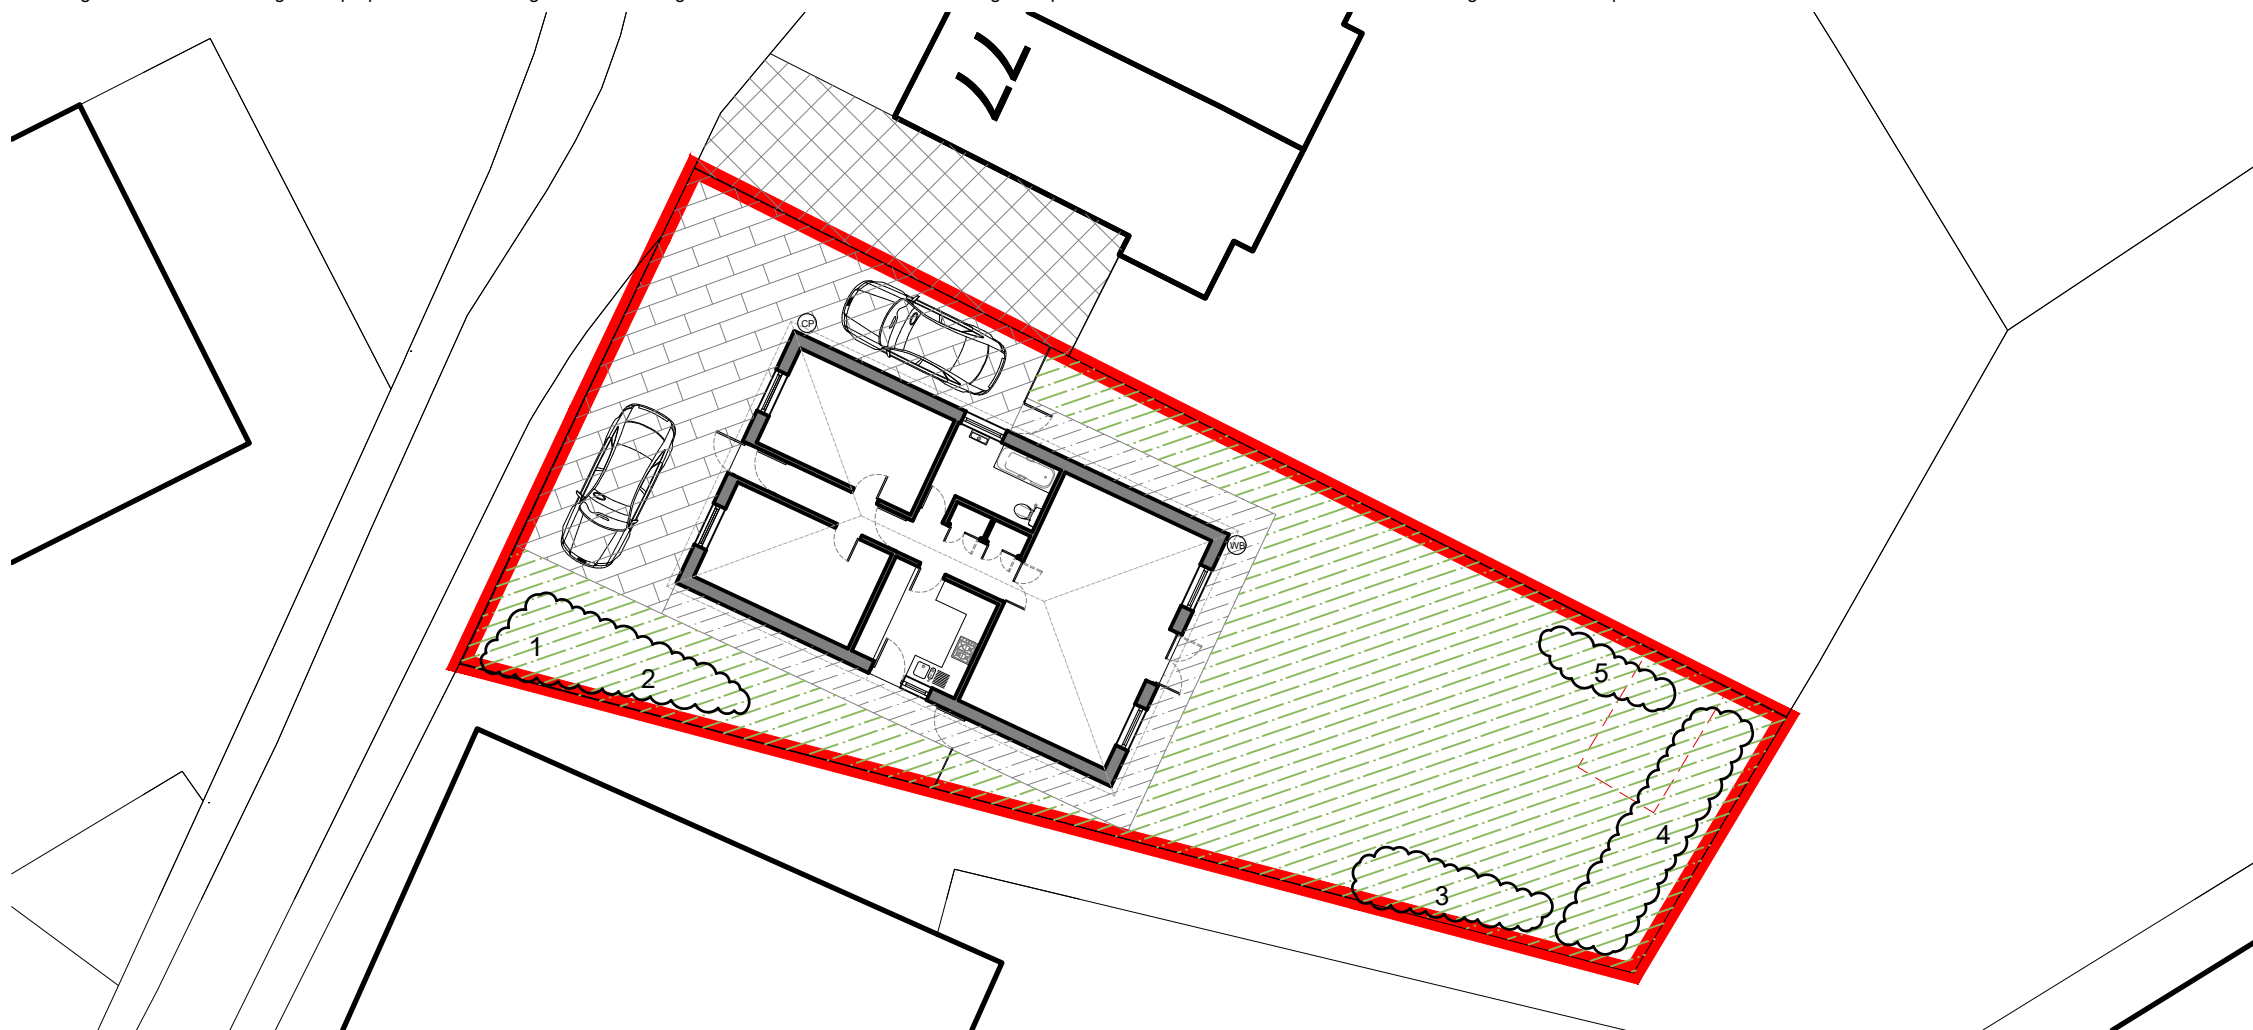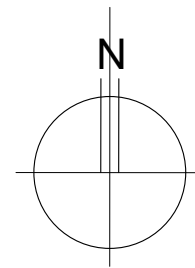


1

PROPOSED PLANTING SCHEME

PLAN VIEW

Scale 1:200

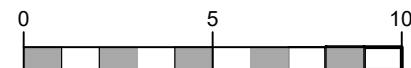

SCALE 1:200



JCD Architectural Consultant
20 Admirals Walk,
Chatham, Kent.
ME5 8NL.
TEL: 07946608141
WED: www.jcd-ac.co.uk
EMAIL: jcd-ac@outlook.com

REV.	DATE	REV. BY
------	------	---------

COPYRIGHT JCD Architectural Consultant

1. ALL DIMENSIONS TO BE VERIFIED ON SITE BY THE CONTRACTOR PRIOR TO COMMENCEMENT OF ANY SHOP DRAWINGS OR SITE WORK.
2. ANY DISCREPANCY FOUND BETWEEN THIS DRAWING AND ANY OTHER DOCUMENT MUST BE REPORTED IMMEDIATELY TO THE DESIGNERS.
3. REMOVE THIS DRAWING FROM CURRENCY WHEN A REVISED DRAWING IS ISSUED.
4. THIS DOCUMENT REMAINS OUR EXCLUSIVE PROPERTY IT SHALL NOT BE REPRODUCED NOR COMMUNICATED TO THIRD PARTIES WITHOUT MY WRITTEN CONSENT.
5. THE COPYRIGHT OF THIS DRAWING AND DESIGN IS VESTED IN THE DESIGNERS.

Client:
Drinec Ltd

Project:
Land Adjacent, 77 New House Lane
Northfleet, Gravesend
Kent
DA11 7HJ

Title:
Proposed Planting Scheme

AUTHOR	JC	DATE	16 08 2024	APPROVED	JC
--------	----	------	------------	----------	----

SCALES	1:200 @ A3	READ WITH	-
--------	------------	-----------	---

DRAWING No.	24133	(02)	006	-
Project No.	Series No.	DWG No.	Rev	

DRAWING STATUS
PRELIMINARY