



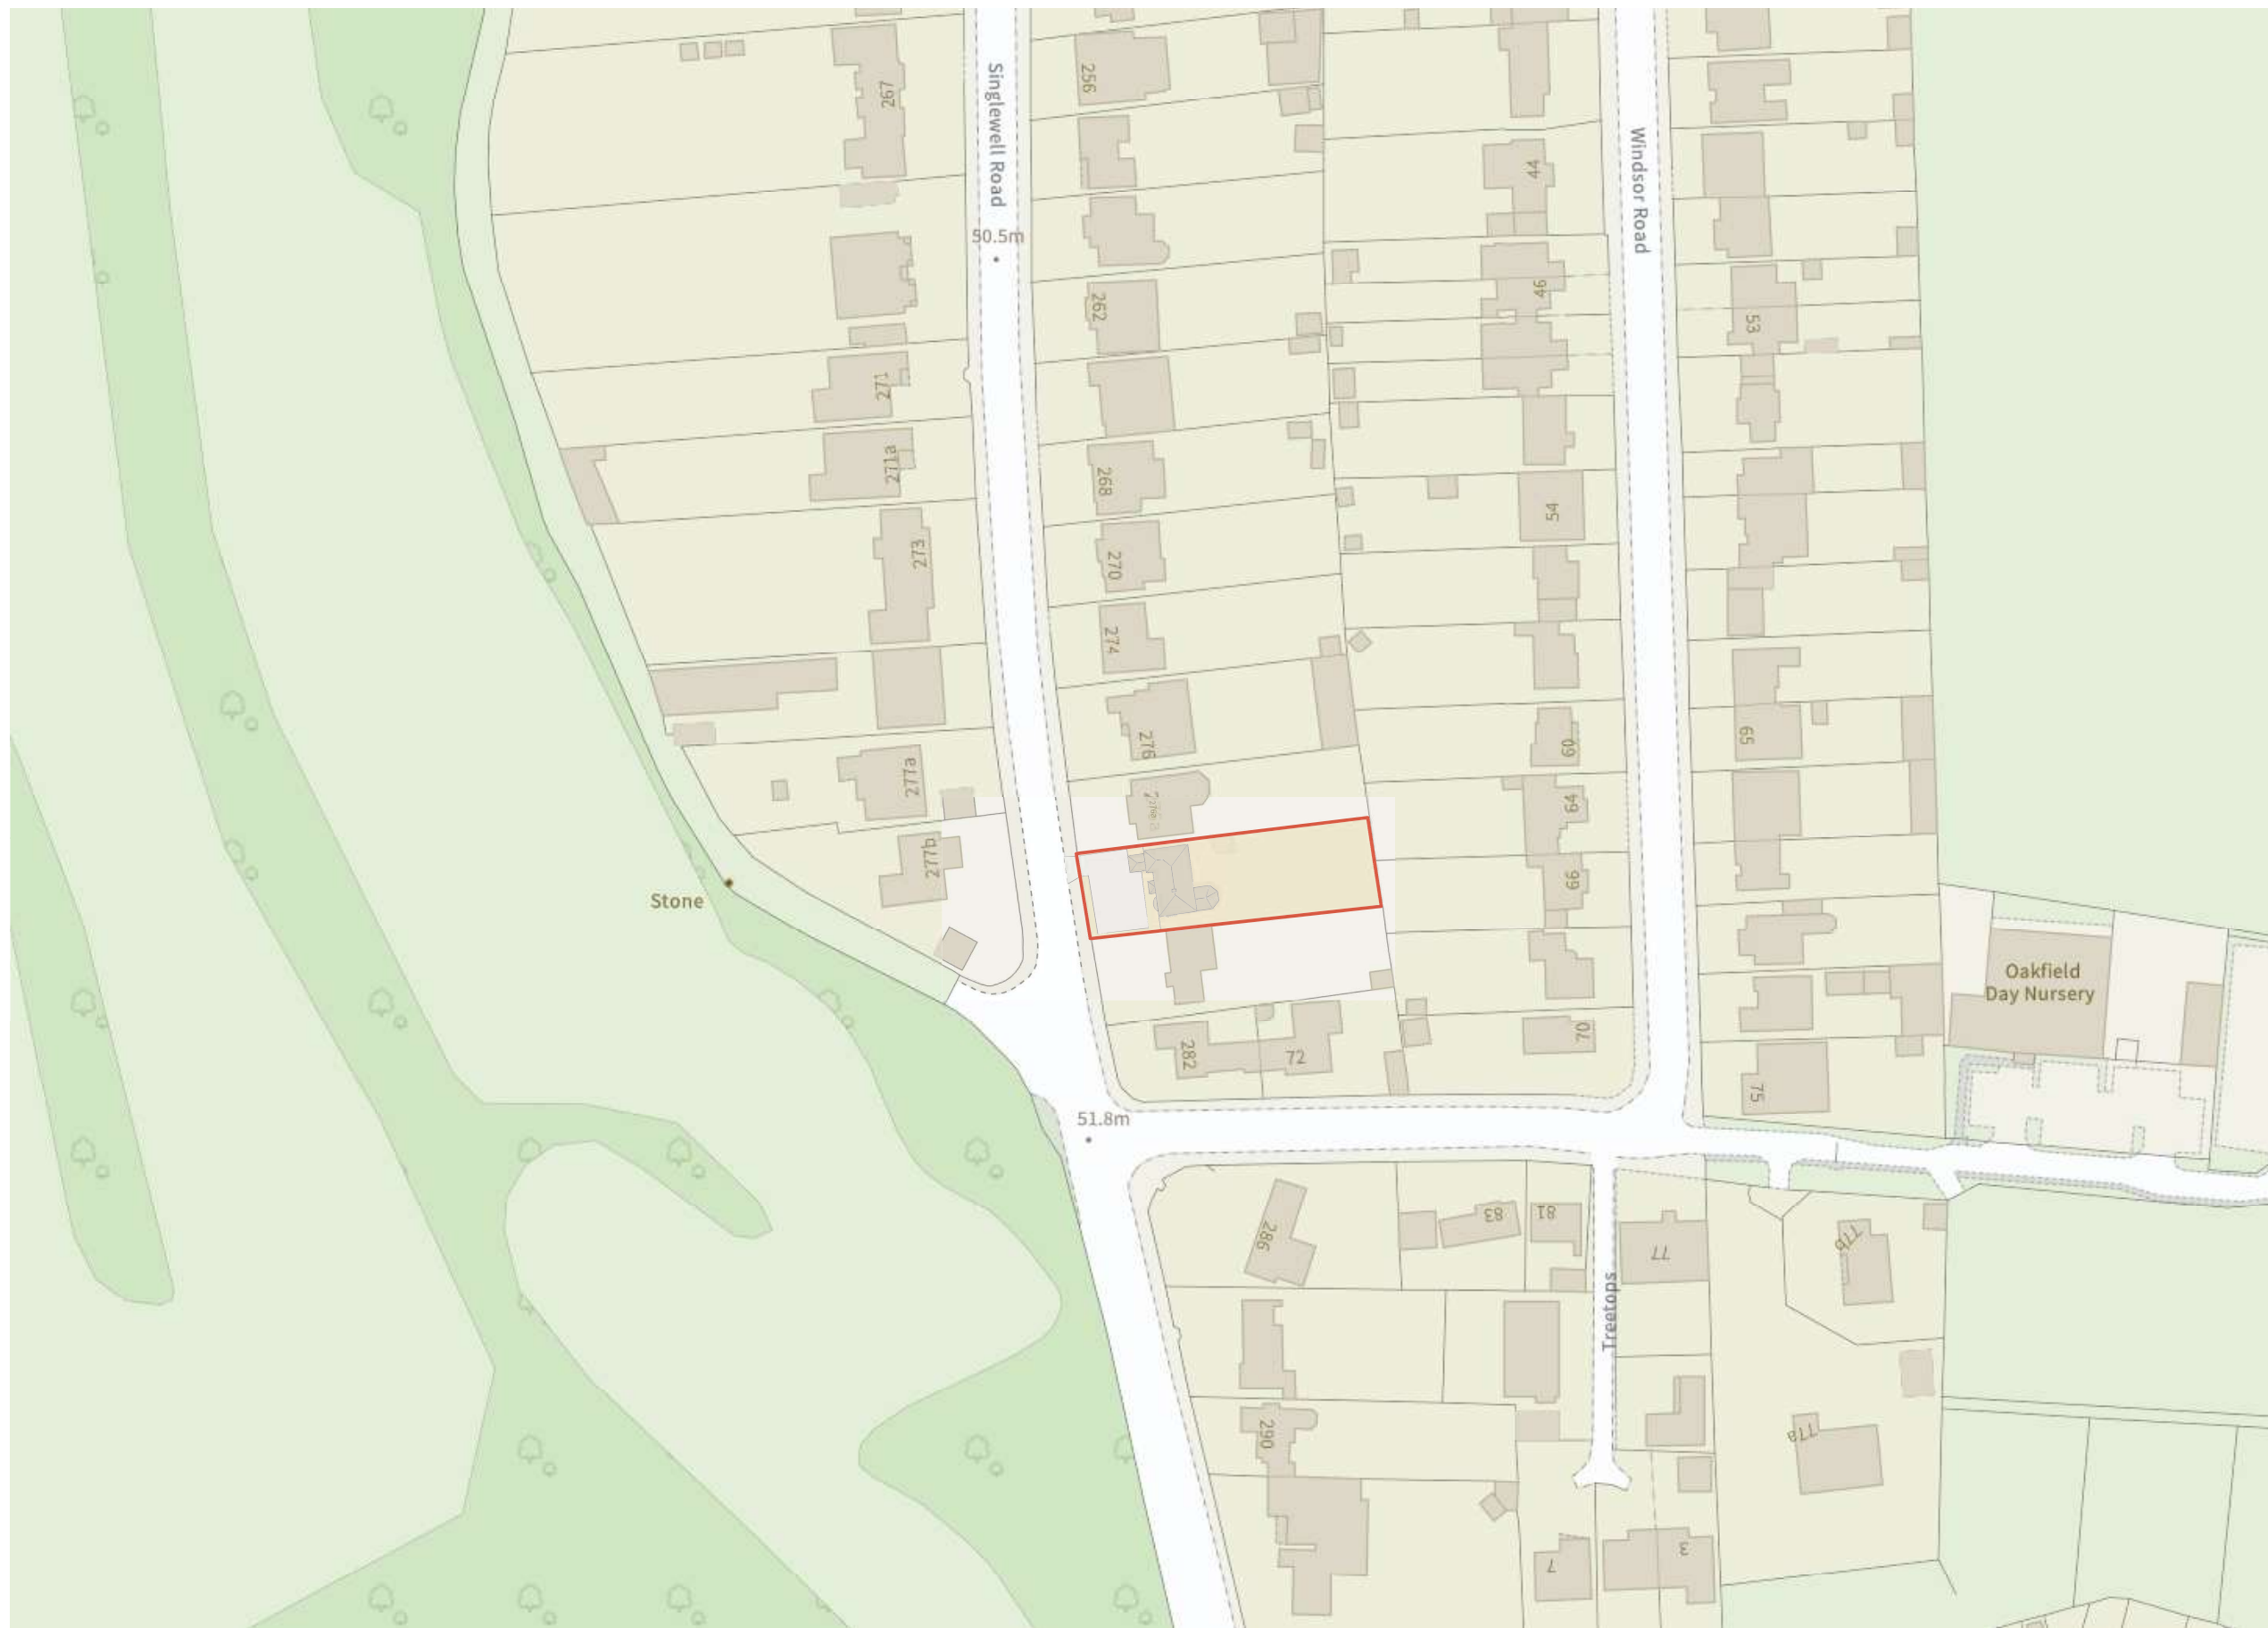

site area = 884 sqm / 0.09 hectares

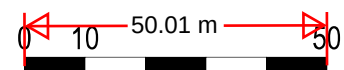

scale (m) 1-1250 on A3 print



CLIENT	R Grix		
PROJECT	278 Singlewell Rd. Gravesend DA11 7RE		
TITLE	location plan		
SCALE;	1-1250 on A3	DATE; 03/25	DWN; GB
DRAWING NUMBER	25-03-01		