





front - west, facing Singlewell Road




side - south, facing 280 Singlewell Road

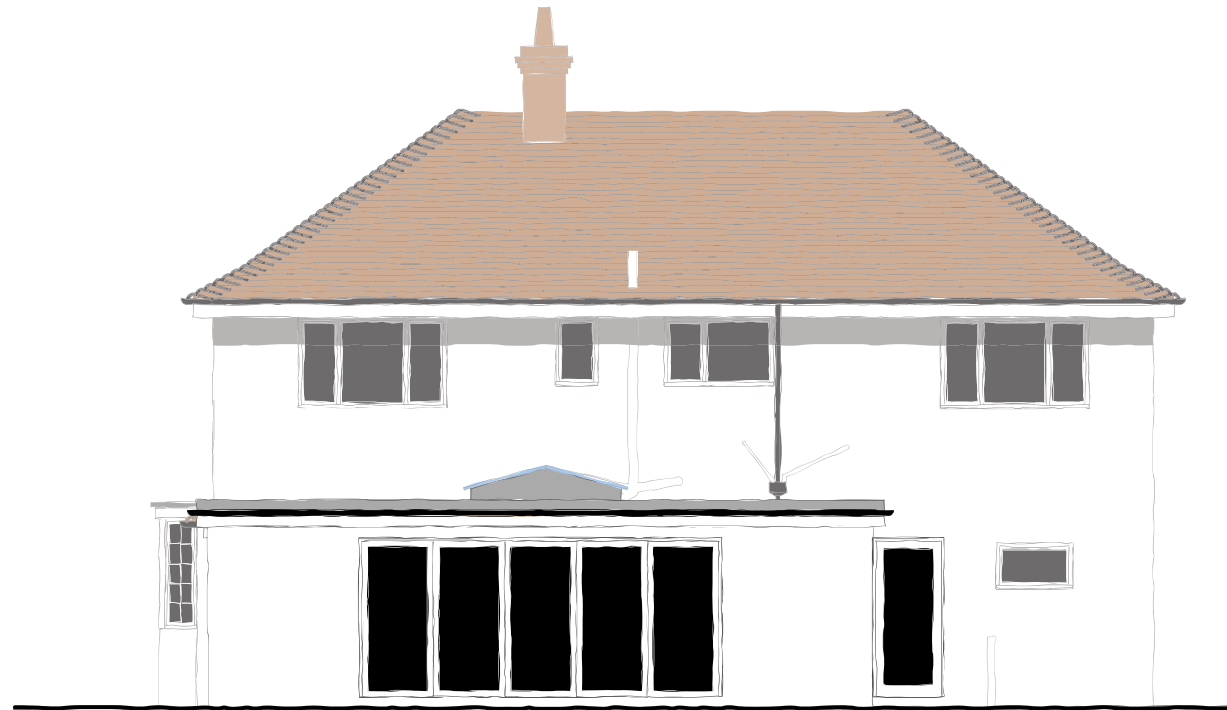

rear - east, facing the private garden

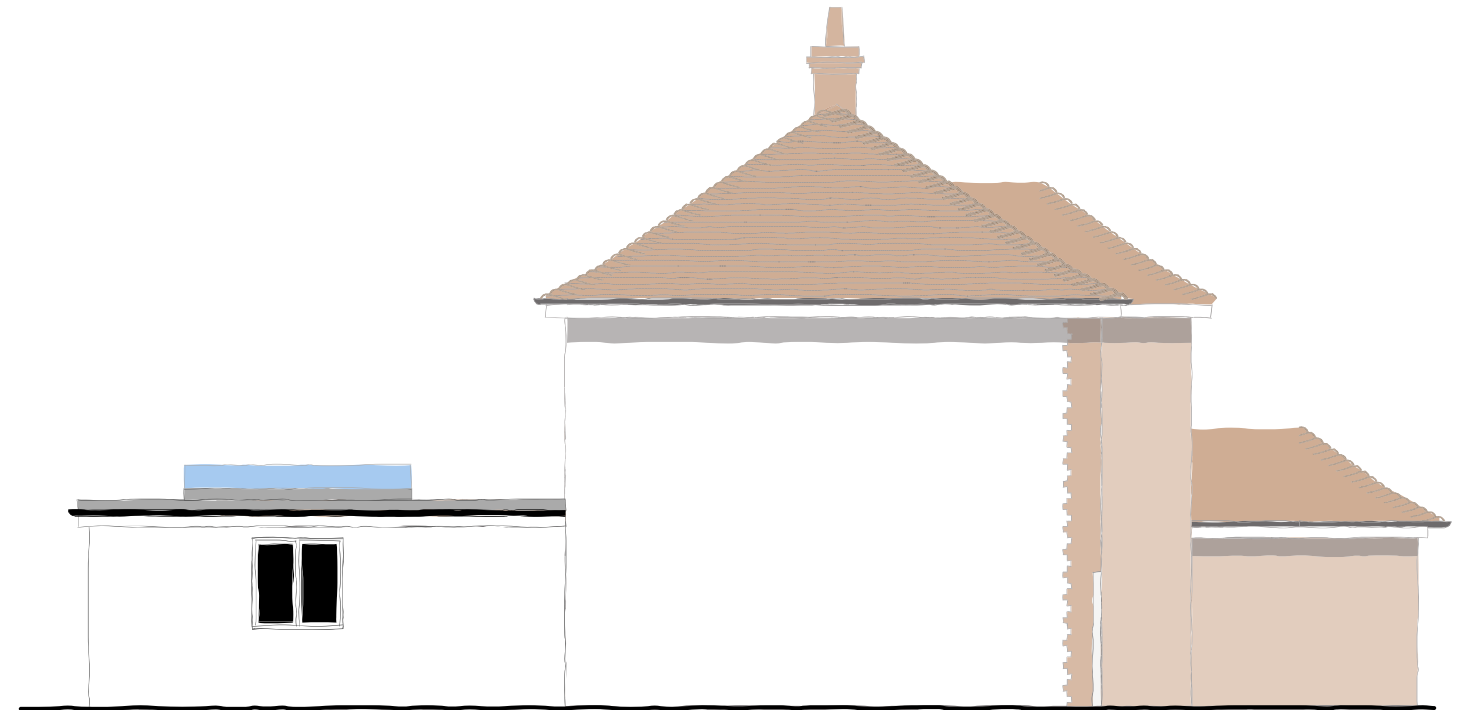

side - north, facing 276a Singlewell Road

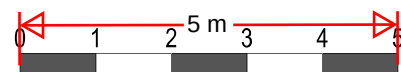

scale(m) 1-100 on A3 size print

CLIENT	R Grix		
PROJECT	278 Singlewell Rd. Gravesend DA11 7RE		
TITLE	elevations as proposed		
SCALE;	1-100 on A3	DATE; 02/25	DWN; GB
DRAWING NUMBER	25-03-06		