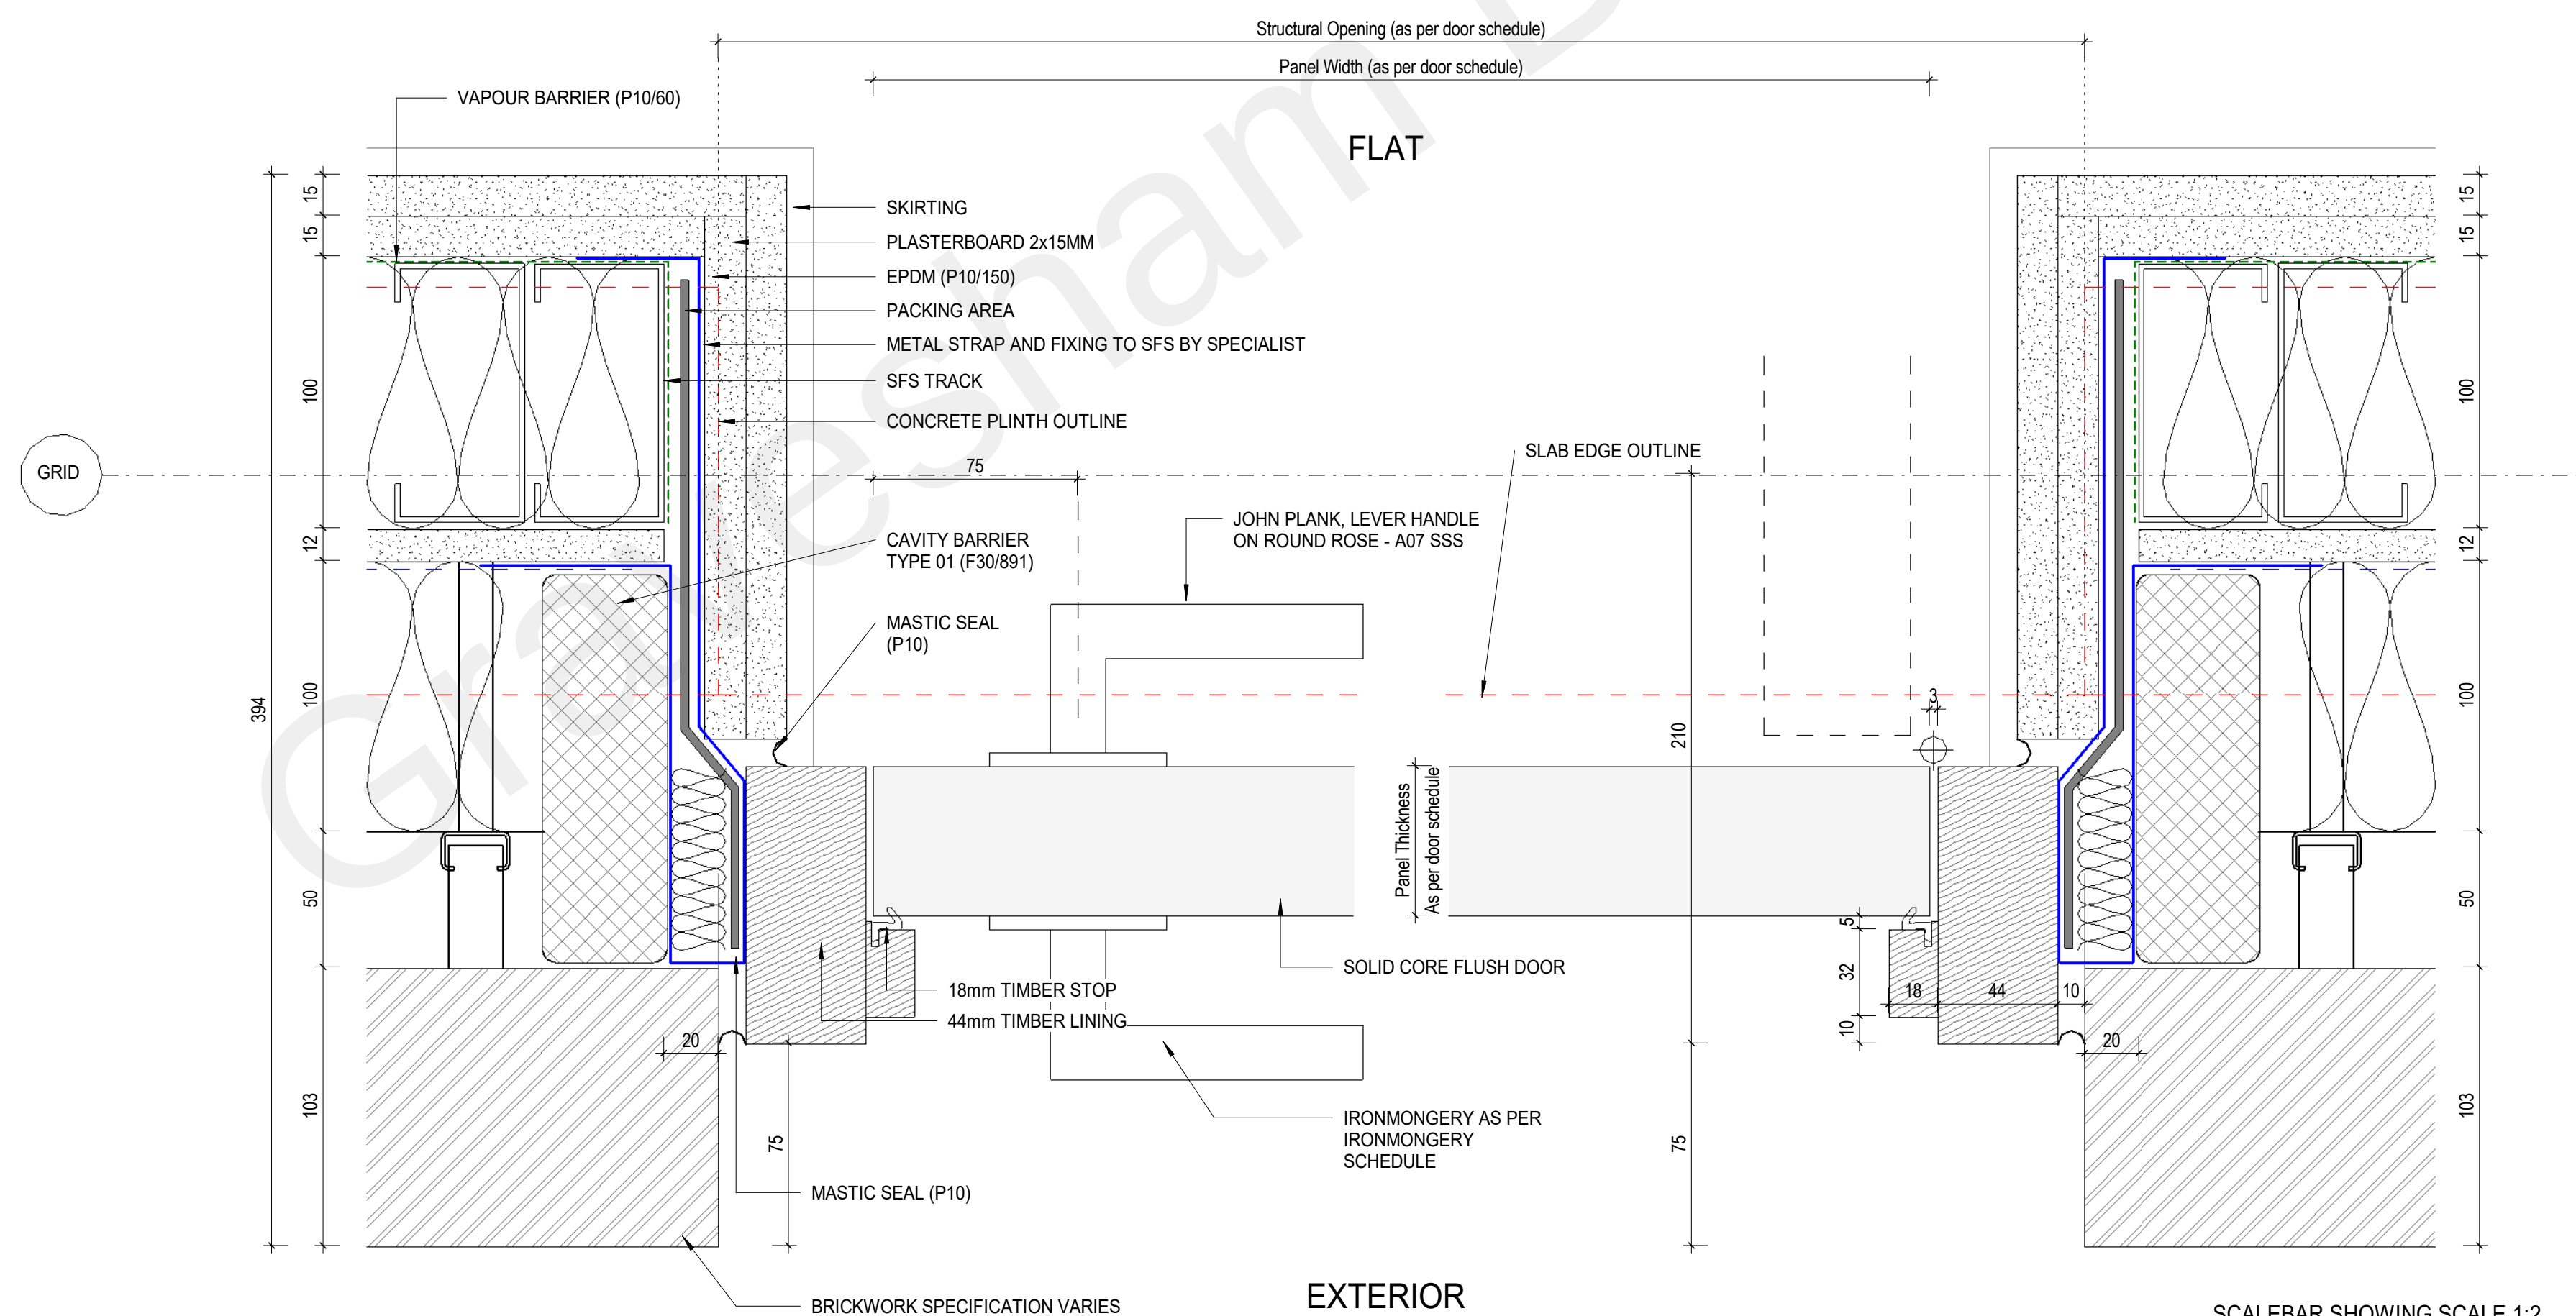
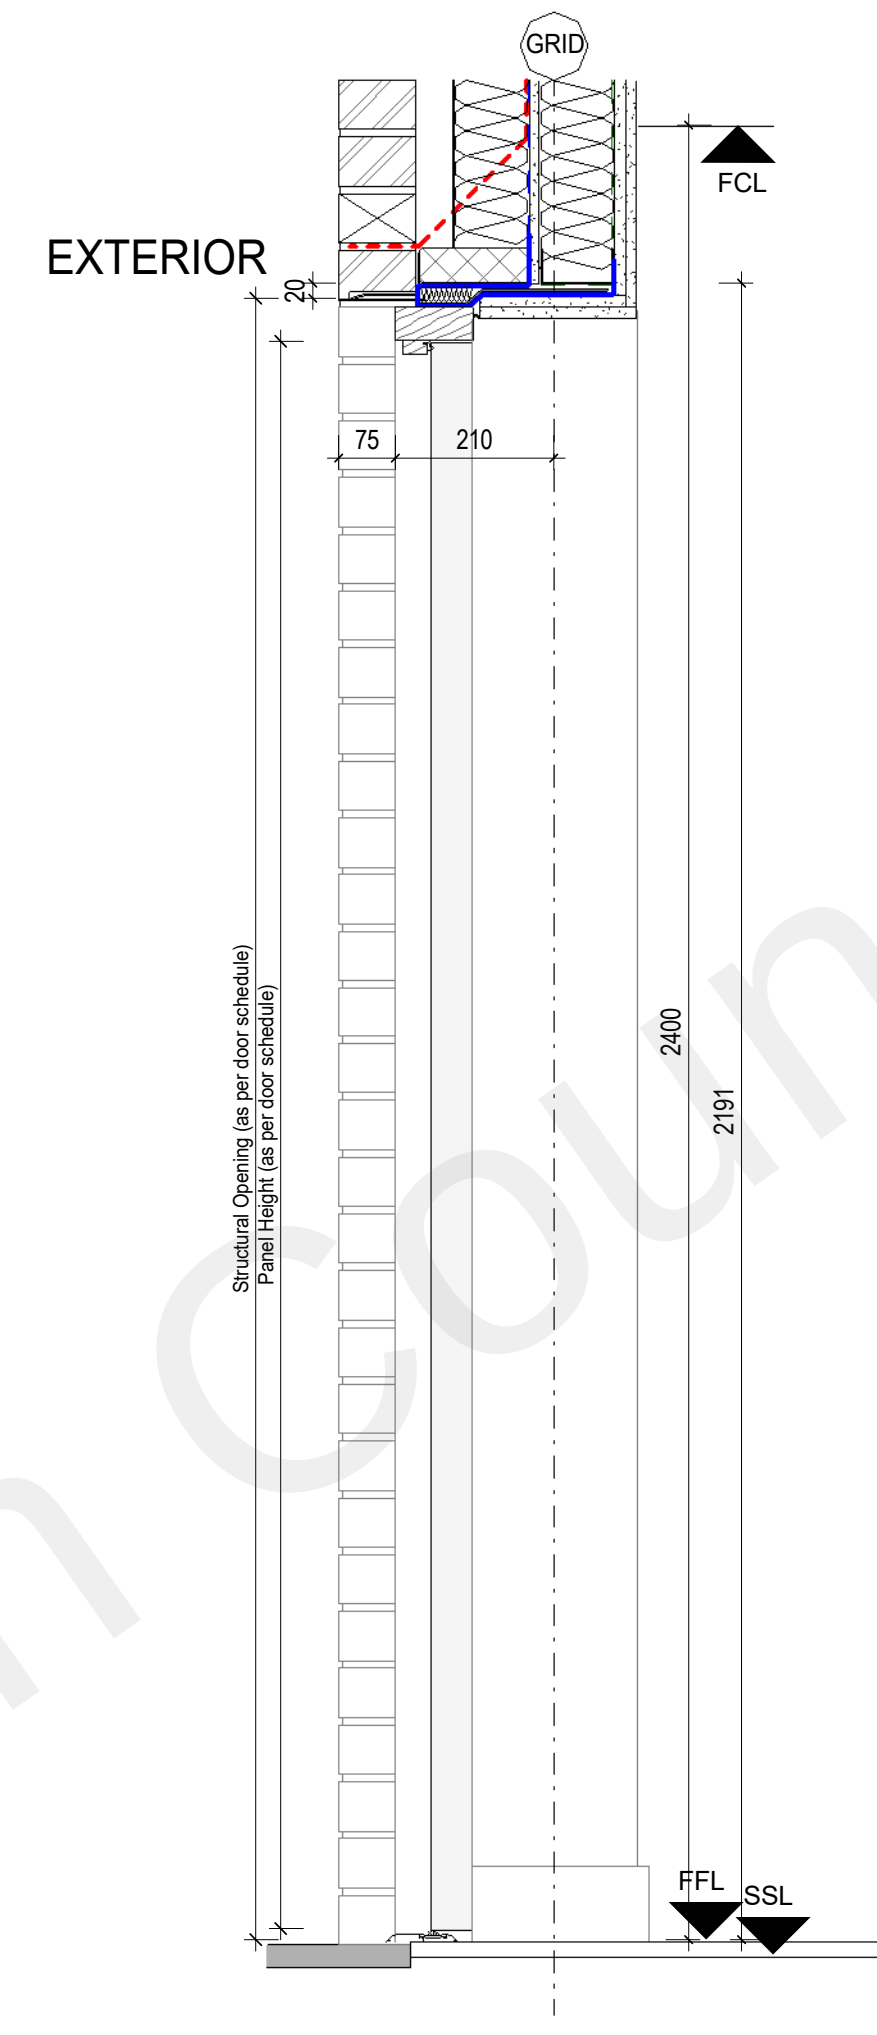
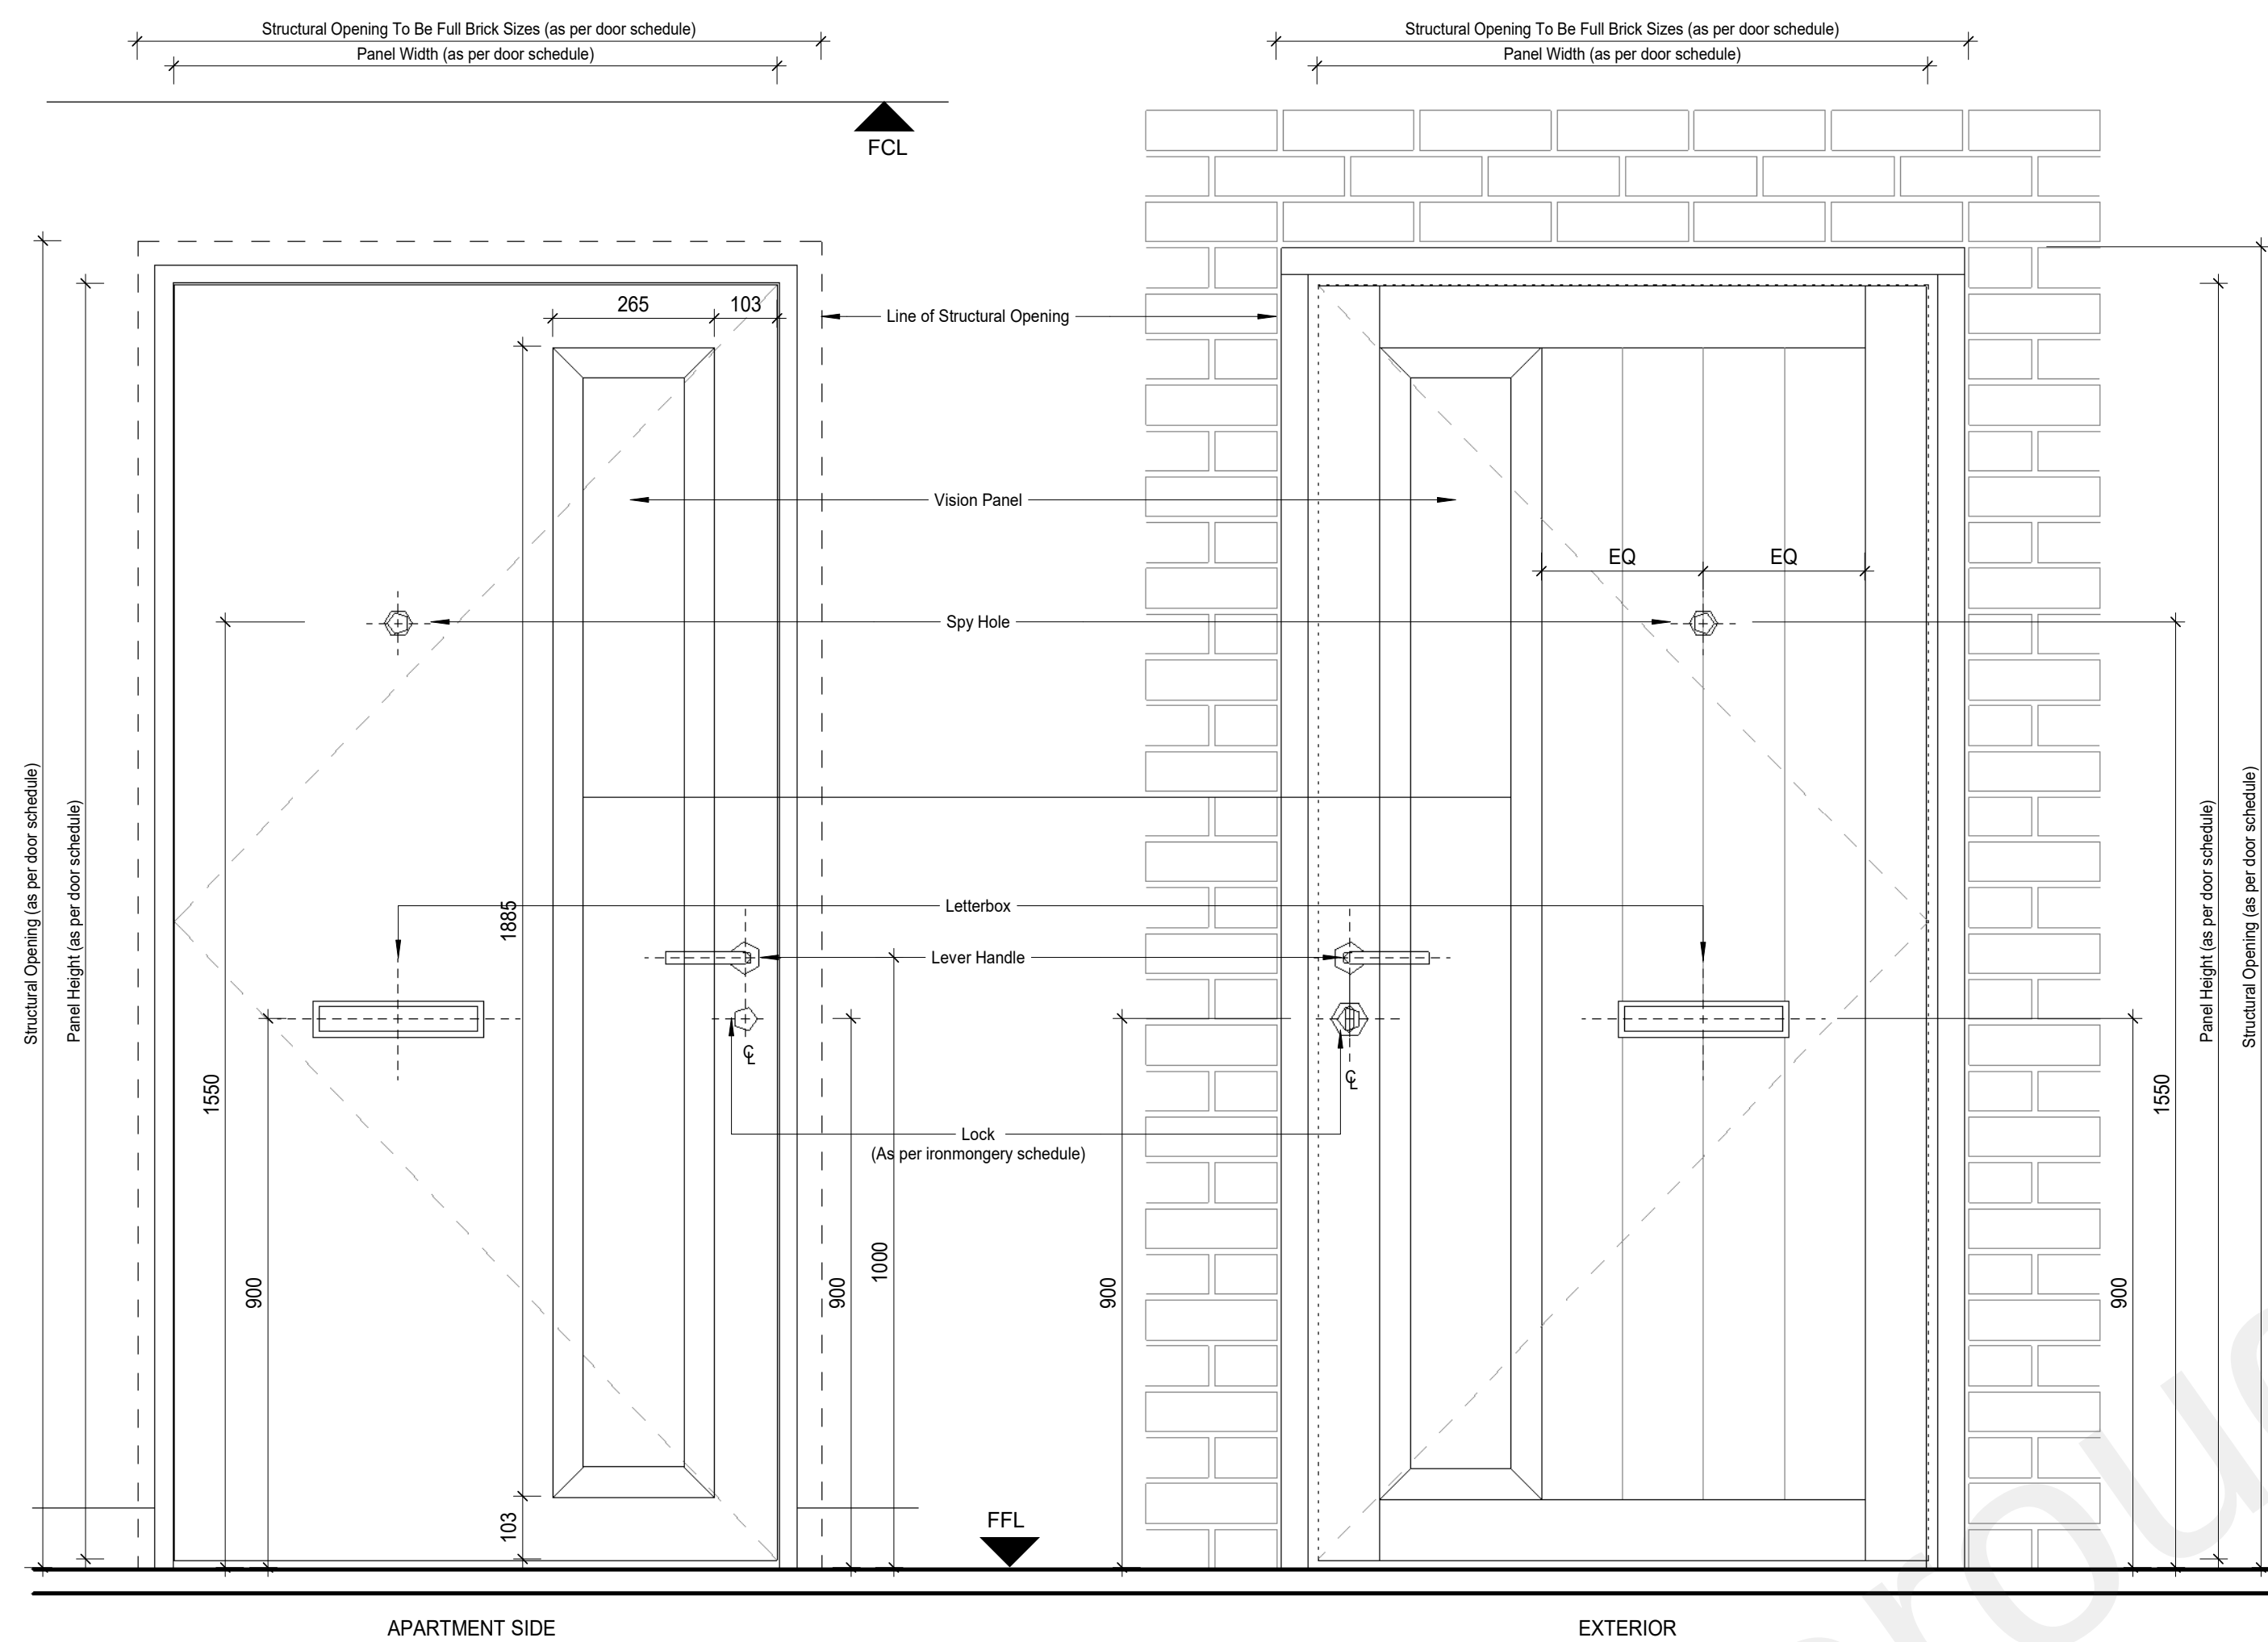
[illegible]

SIGNIFICANT HEALTH AND SAFETY RISKS (UNUSUAL AND DIFFICULT TO MANAGE ONLY)

It is assumed that all works will be carried out by a competent contractor working, where appropriate, to an approved method statement.
In addition to the hazards/risks normally associated with the types of work detailed on this drawing, note the following:

DO NOT SCALE OFF THIS DRAWING

Client
REEF GROUP

Consultants
HENRY, G&T, EDC, MANHIRE,
WATERMAN, HED, 1ST LINE
DEFENCE, BB7

leslie jones
architecture

Suite 3.02
Grand Union Studios
332 Ladbrooke Grove
London W10 5AD

T: 020 7255 1150
F: 020 7255 6700
E: admin@leslie-jones.co.uk

Job Title
THE CHARTER RIBA STAGE 4/5

Project Number	3732
----------------	------

Drawing Title

EXTERNAL DOORS - DOOR TYPE DT-13A
APARTMENT EXTERNAL ENTRANCE DOOR
SHEET 01 OF 02

As @A1 11/13/20	MMA	LP
indicated		

project	originator	volume	level	type	role	number
3732 -	LJA -	ZZ -	XX -	DR -	A -	31701

suitability:	code	description:
	A5	CONTRACTUAL ISSUE

C05 ADDITIONAL SCALEBAR
ADDED