



Location Plan - Bronte School

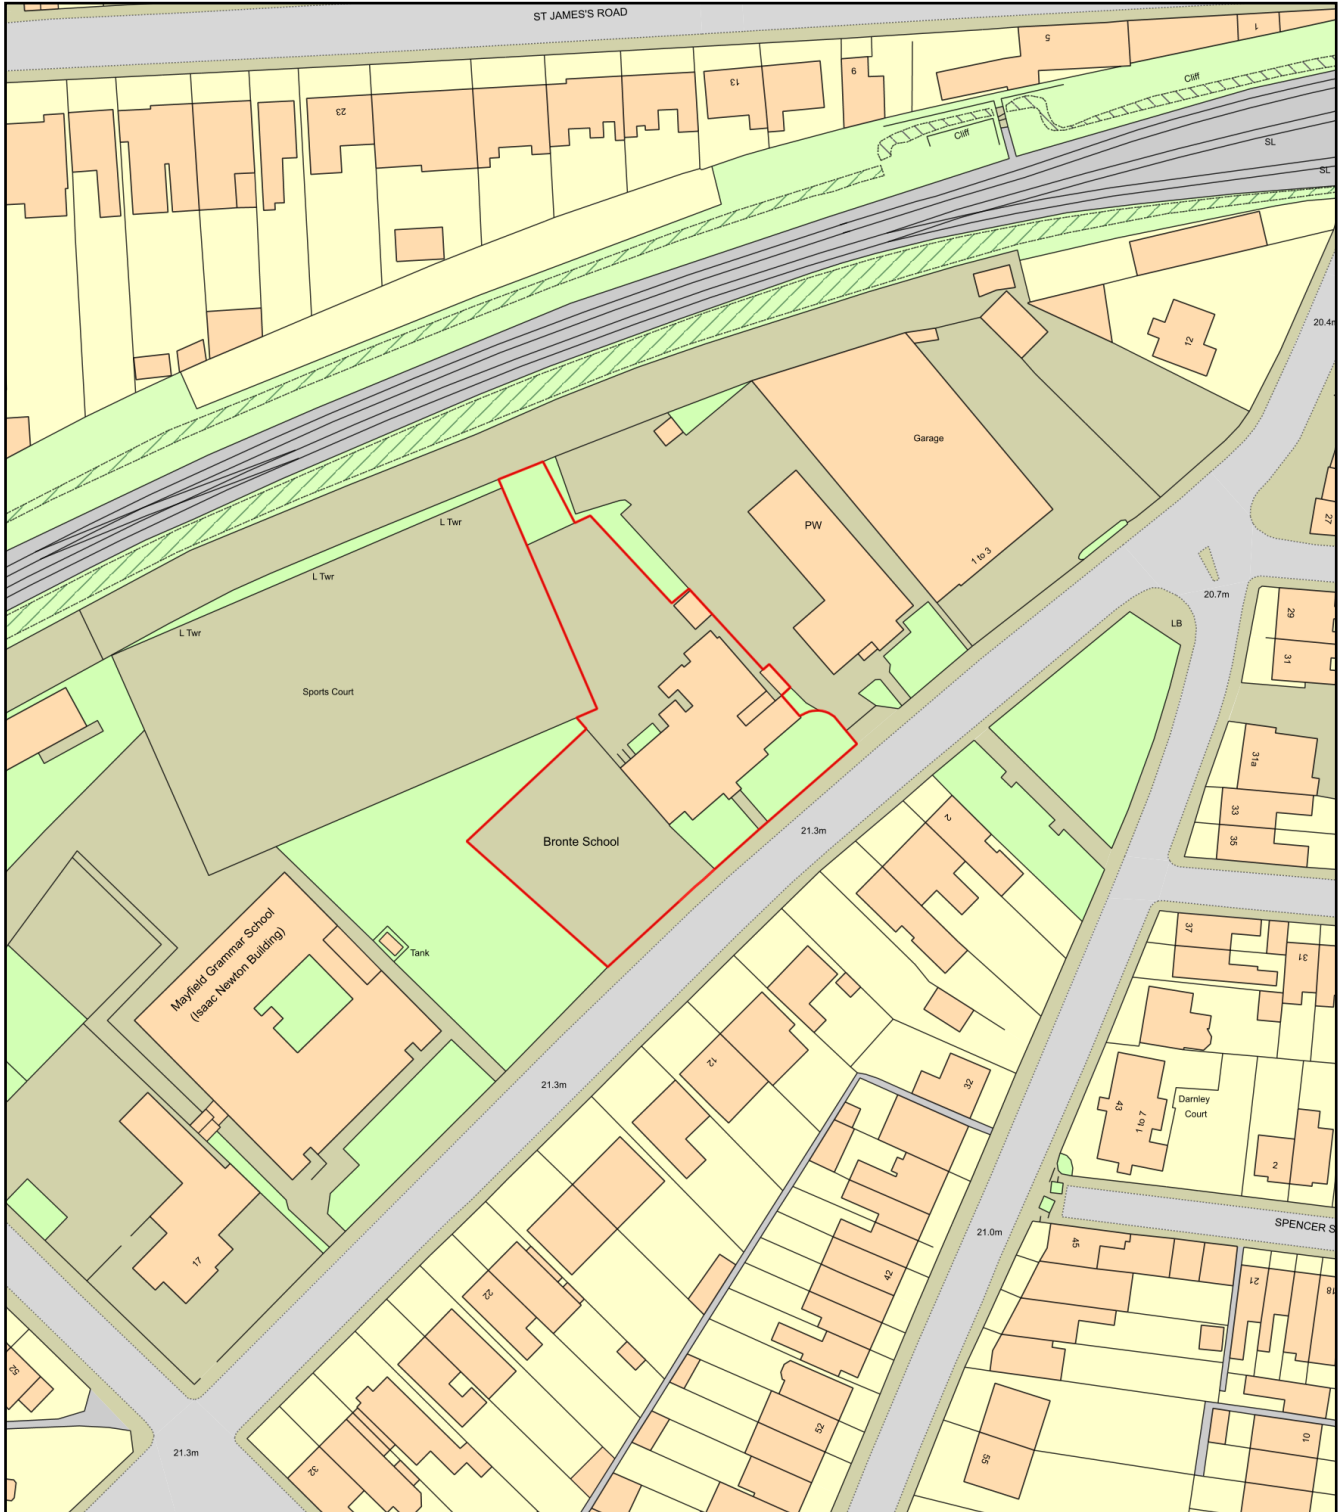

0 50
Metres

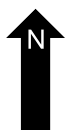

Plan Produced for: Nicholas Clements

Date Produced: 06 Mar 2023

Plan Reference Number: TQRQM23065112547459

Scale: 1:1250 @ A4