




Specialist signage contractor to install new internally illuminated main fascia sign.

Main contractor to retain existing shopfront, clean down, degrease and re-decorate RAL 7016 'anthracite grey'

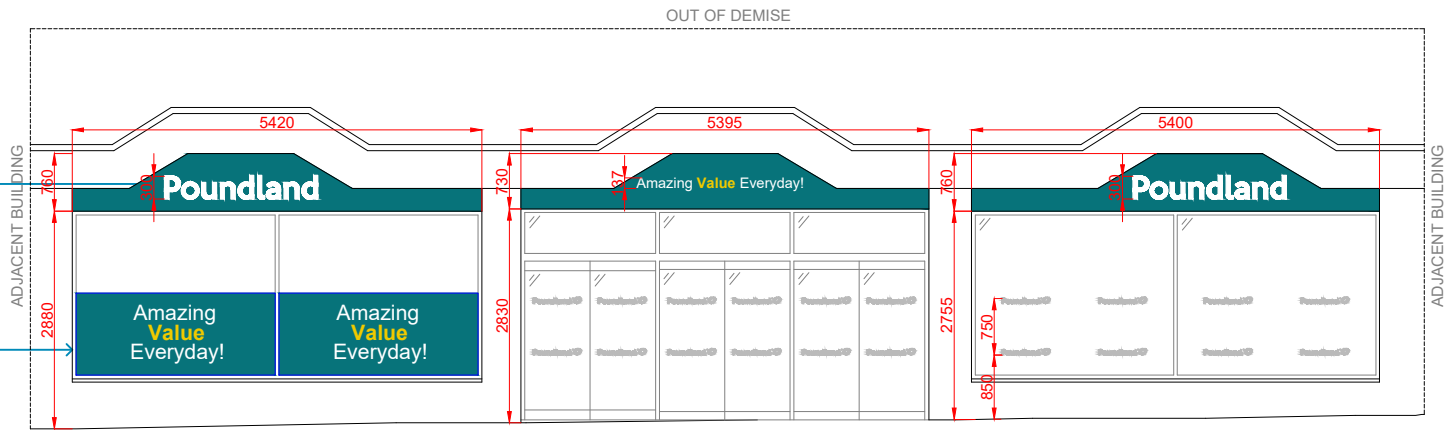


01

PROPOSED EXTERNAL ELEVATION I
Scale 1:100

SCALE BAR 1:100


Metres:

Feet:

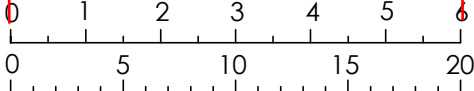

The copyright of this drawing and any design therein is vested in HLP UK Ltd and cannot be copied or reproduced in whole or in part without their written consent. Do not scale from this drawing. Report any errors immediately.

EXTERNAL ELEVATION KEY PLAN
Not To Scale

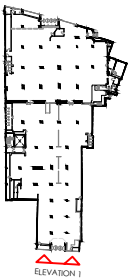

EXISTING SHOPFRONT.
Where indicated the main contractor to clean down existing shopfront, degrease and make good ready to receive sprayed finish. Main contractor to apply electro-static sprayed finish in RAL 7016 'anthracite grey' to the steel shopfront framing to internal and external faces. The existing door, pivots and closer's are to be serviced and left in full working order. All existing locks are to be replaced.

FASCIA BACKING PANEL.
Fascia backing panel to comprise of 18mm Marine Plywood, finished with gloss, colour Dulux CD87/GG16/307. Where exposed panel to have 45mm x 45mm angle trim surround, powder coated to match shopfront

MAIN FASCIA SIGNAGE.
Nominated Signage contractor to manufacture and fix main fascia constructed from 14 swg aluminium (GRP) folded panel. Panel to be stove enameled Ref. pantone 322 'water blue'. Panel to be stencil cut for flush finishing 'Poundland' and 'AMAZING VALUE EVERYDAY' lettering with face opal backing with white acrylic face and yellow (pantone 130) 'laurel' logo. Vinyl refs. Avery 700 High performance range. Sign box to be internally illuminated by high power fluorescent lamps, complete with rear reflector plate to ensure equal level of external illumination. At high street locations luminance is to be controlled via a day light sensor and a master control via the last man out switch. Sign box to be fixed to fascia backing panel with hidden fixings.

MANIFESTATIONS
Nominated Signage contractor to install new safety manifestations to glazing area. To consist of Poundland inc. laurel formed from crystal @ 300 mm centres. Both low 850-1000mm and high 1400-1600mm heights to comply with building regulations. Safety manifestations to be statutory height.

MAIN FASCIA LETTERING
Main fascia lettering to comprise of flat cut 2.5mm aluminium powder coated blue RAL 5021 to letters and gold to laurel leaves. Letters to be fixed back to main fascia on 24mm white locators.

RAG RATING

AMBER

Revision	Amendment	Date
-	Initial Issue	26/02/24

Cheltenham Suite 5
Centrix@Keys
Keys Business Village
Hednesford
Staffordshire
WS12 2HA
T: 01543 275101
F: 01543 458278
E: design@hlpukltd.net
W: www.hlpukltd.net



Contract

Poundland

**Pattison House, Midland Road,
Walsall, West Midlands, WS1 3TX
TEL 0121 526 8395. FAX 0121 568 7382.**

Store

74-76 New Rd
Gravesend
DA11 0AF

Drawing Title

Proposed External Elevations

Drawing Number	Revision	Paper Size
HLP / 1892 / 07		A1

Drawn	Date	Scale
TC	June 23	1:100