

# E L E V A T I O N 5

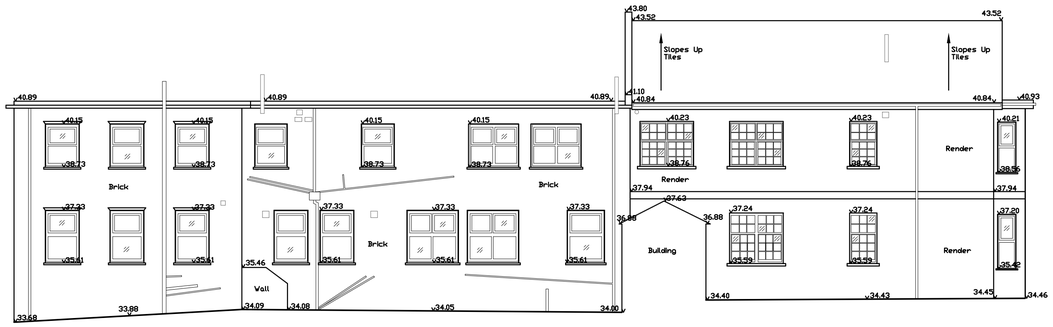



**E5** Existing Elevation 5
Scale: 1:100

# E L E V A T I O N 6

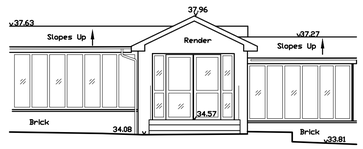


**E6** Existing Elevation 6
Scale: 1:100

# E L E V A T I O N 7

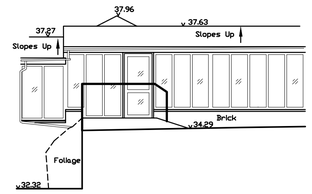


**E7** Existing Elevation 7
Scale: 1:100

# E L E V A T I O N 8




**E8** Existing Elevation 8
Scale: 1:100

# E L E V A T I O N 9




**E9** Existing Elevation 9
Scale: 1:100

# E L E V A T I O N 10




**E10** Existing Elevation 10
Scale: 1:100

# E L E V A T I O N 11




**E11** Existing Elevation 11
Scale: 1:100


Client:

IMPACT DEVELOPMENTS GRAVESEND Ltd.

Notes:
1. Do not scale from this drawing.
2. Site verify all dimensions and levels prior to construction.
3. Report all discrepancies to the Drawing Originator immediately.
4. This drawing is to be read in conjunction with all relevant documents and drawings.

Revisions

| Rev | Date | Description | Drn | Chk'd |
|---|---|---|---|---|
| | | | | |
| | | | | |
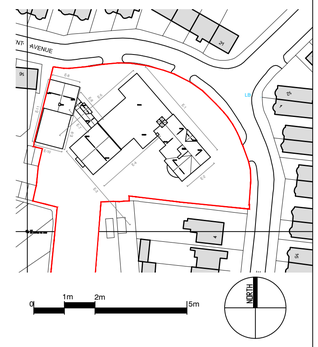


Drawing Originator

atelier - sm (architects)
CHARTERED ARCHITECTS & DESIGNERS
atelier - sm (architects) Ltd
Suite 10/11, Essex House, Station Lane, Upminster, RM14 2SJ
Tel: +44 (0)1708 988 295 Email: info@atelier-sm.co.uk

Drawing Status

PLANNING ISSUE

Project Name

KESSON HOUSE

| Drawn by | Drawn Date | Checked by | Checked Date |
|---|---|---|---|
| ATELIER | - | - | - |

Scale
1:100 @ A1

Title — Original drawing sheet is A1

GENERAL ARANGEMENT
EXISTING SECTIONS

| Discipline | Project | Subject | Area | Drawing Number | Revision |
|---|---|---|---|---|---|
| A - | 21251 - | P - | ML - | 106 | - |