

Our Ref: 31001054 Shorne East LTC Groundworks

Thursday, 28 September 2023

William Tofts
RSPB Northward Hill Bromhey Farm, Cooling,
Rochester
Kent
ME3 8DS

National Gas Emergency Number:
0800 111 999*

*Available 24 hours, 7 days/week.
Calls may be recorded and monitored.
www.nationalgas.com

Asset Protection
National Gas Transmission
National Grid House
Warwick
CV34 6DA
Email: box.assetprotection@nationalgas.com
Tel: 0800 970 7000

National Gas Transmission– No Assets Affected Letter

Dear Sir/ Madam,


An assessment has been carried out with respect to National Gas Transmission plc's apparatus and the proposed work location. Based on the location entered into the system for assessment the area has been found to not affect any of National Gas Transmission plc's apparatus.

If you have any questions or suspect for any reason that the above may be incorrect, please don't hesitate to contact us at box.assetprotection@nationalgas.com, or call us on 0800 970 7000.

Please note this response and any attached map(s) are valid for 28 days


Yours sincerely,

Asset Protection Team

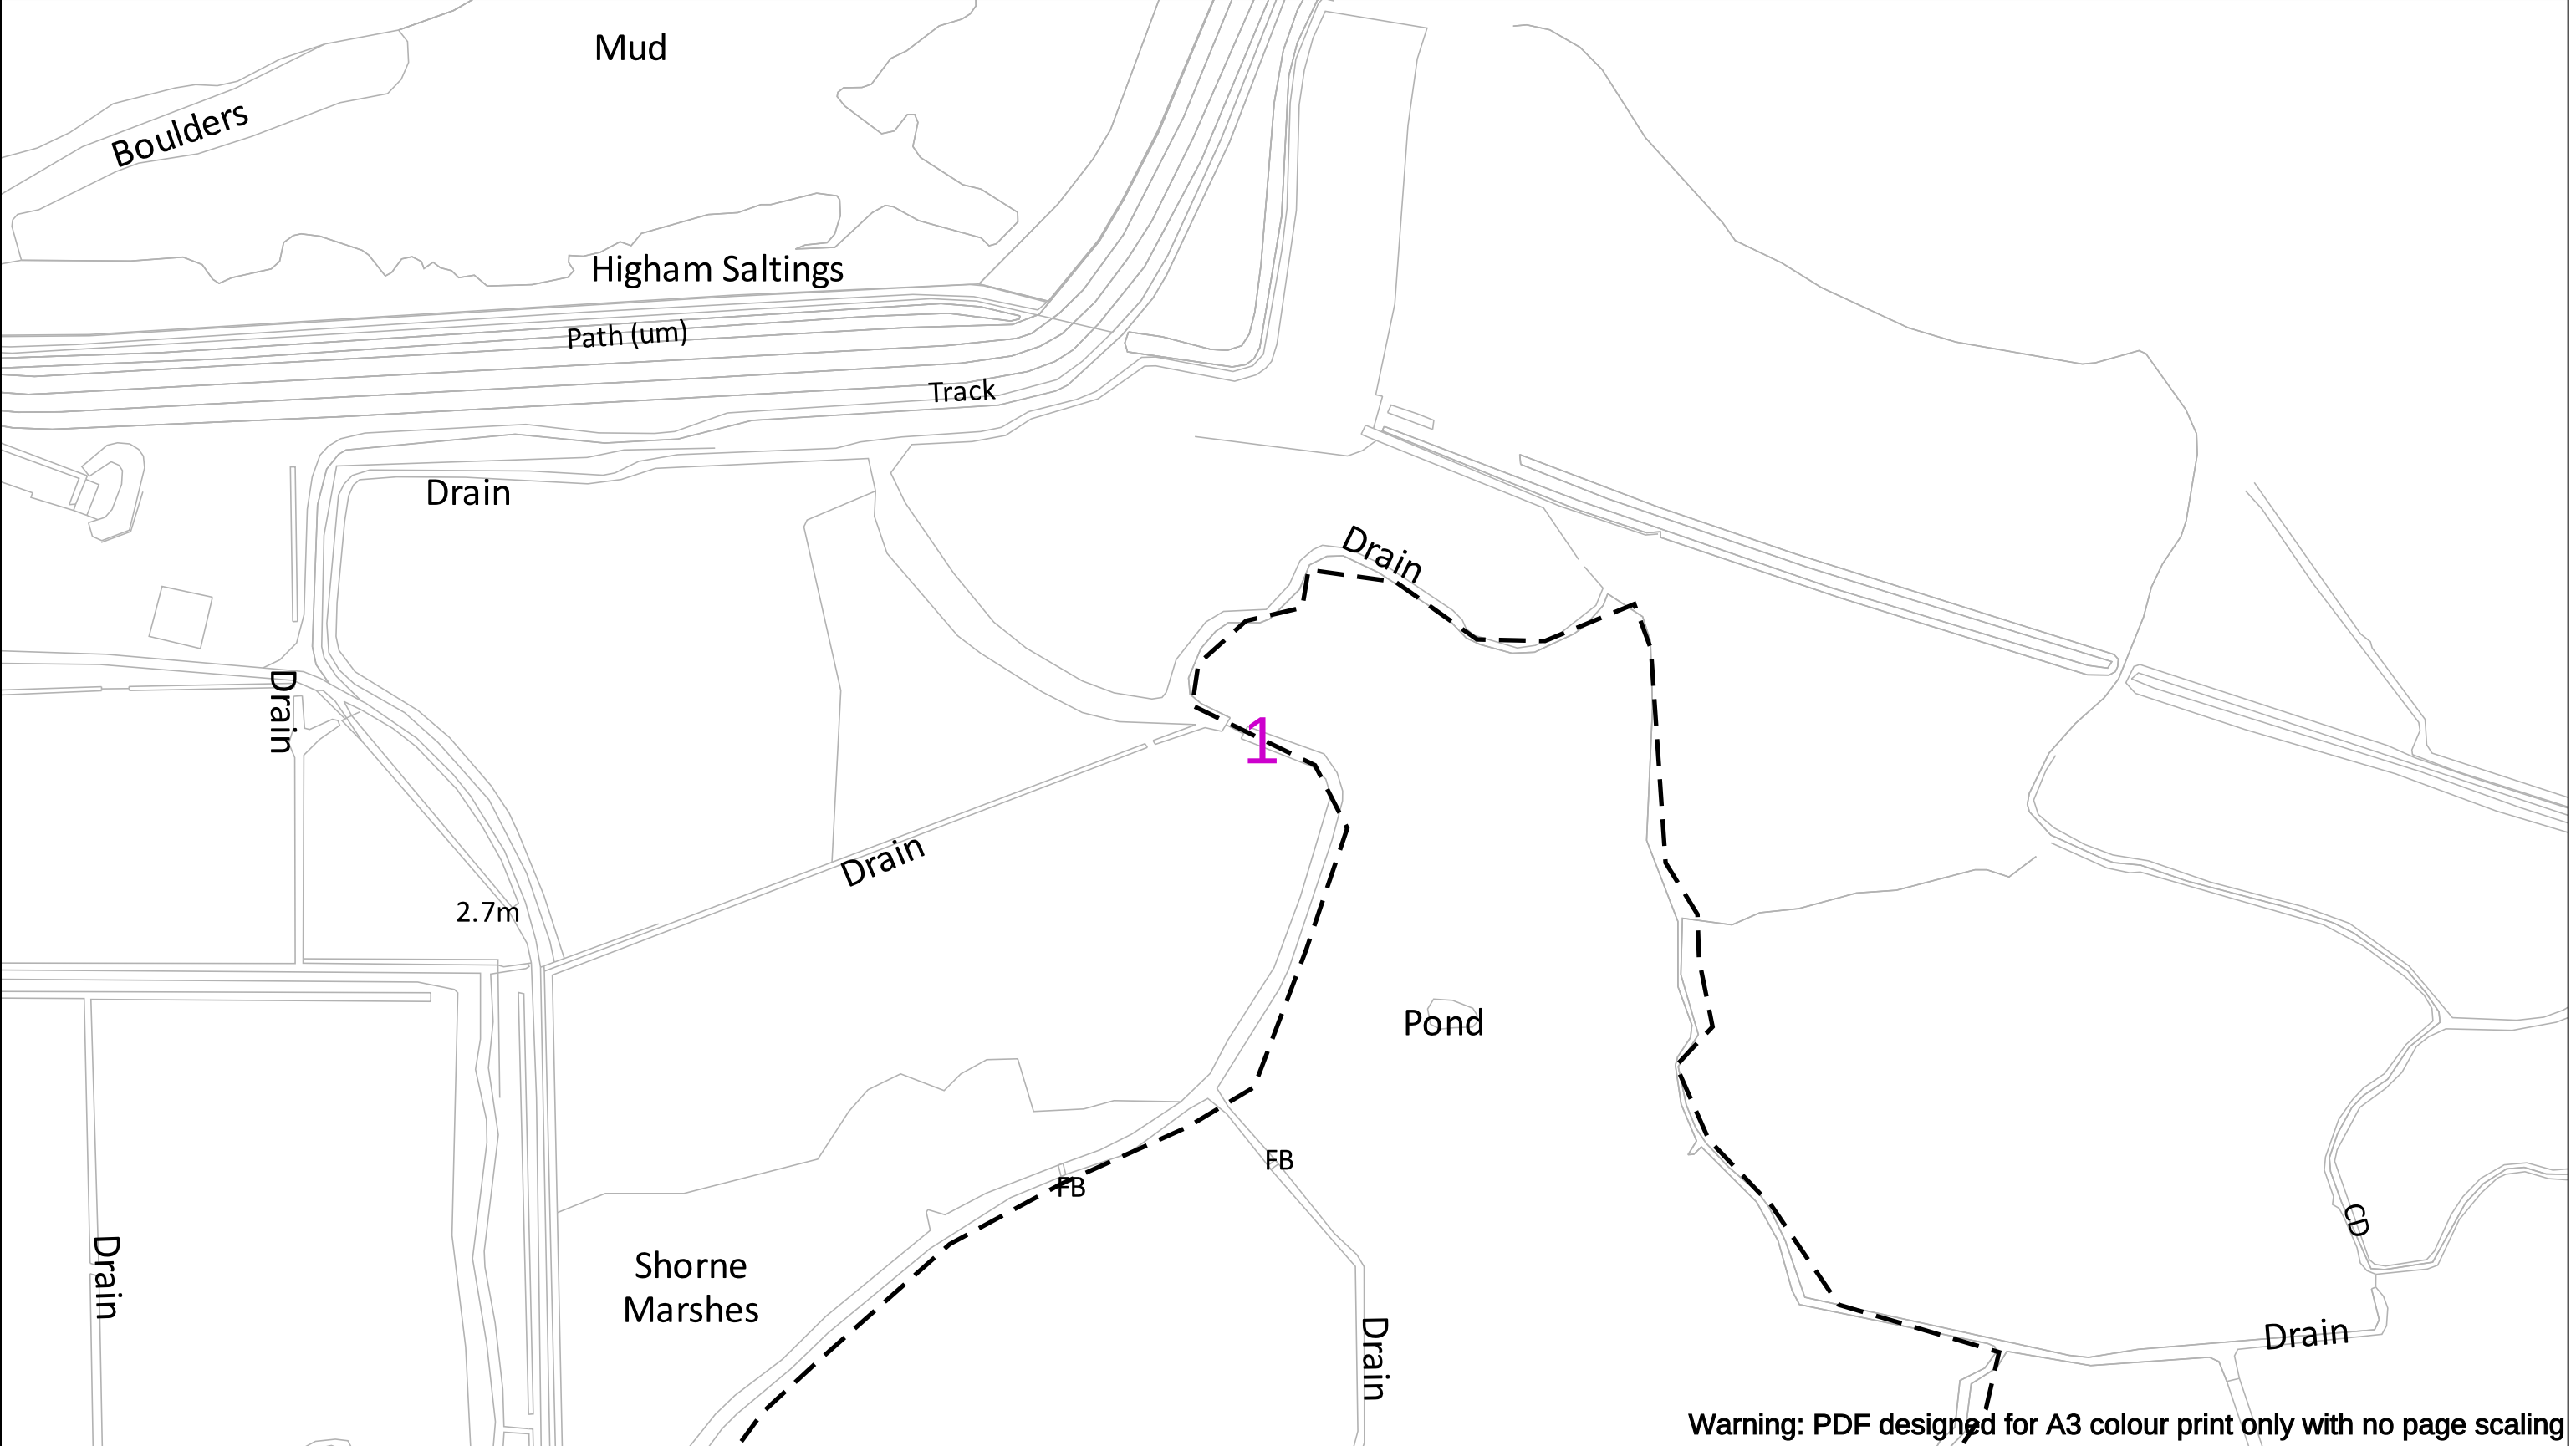

Warning: PDF designed for A3 colour print only with no page scaling

Date Requested: 28/09/2023 Job Reference: 31001054 Site Location: 569768 174538 Requested by: Mr William Tofts Your Scheme/Reference: Shorne East LTC Groundworks Scale: 1:2500 (When plotted at A3)	IMPORTANT NOTICES This plan shows those pipes owned by National Gas Transmission PLC in its role as a licensed Gas Transporter (GT). Gas pipes owned by other GTs, or otherwise privately owned, may be present in this area. Information with regards to such pipes should be obtained from the relevant owners. The information shown on this plan is given without warranty, the accuracy thereof cannot be guaranteed. Service pipes, valves, syphons, stub connections, etc., are not shown but their presence should be anticipated. No liability of any kind whatsoever is accepted by National Gas Transmission PLC or their agents, servants or contractors for any error or omission. Safe digging practices, in accordance with HS(G)47, must be used to verify and establish the actual position of mains, pipes, services and other apparatus on site before any mechanical plant is used. It is your responsibility to ensure that this information is provided to all persons (either direct labour or contractors) working for you on or near gas apparatus. The information included on this plan should not be referred to beyond a period of 28 days from the date of issue.	National Gas Transmission Emergency Number: 0800 111 999 Available 24 hours, 7 days/week. Calls may be recorded and monitored Warning: PDF designed for colour print only with no page scaling 100m Dig Sites Area:  Line:   NHP Mains	 National Gas Transmission National Grid House Warwick Technology Park Gallows Hill Warwick CV34 6DA box.assetprotection@nationalgas.com
--	--	--	--

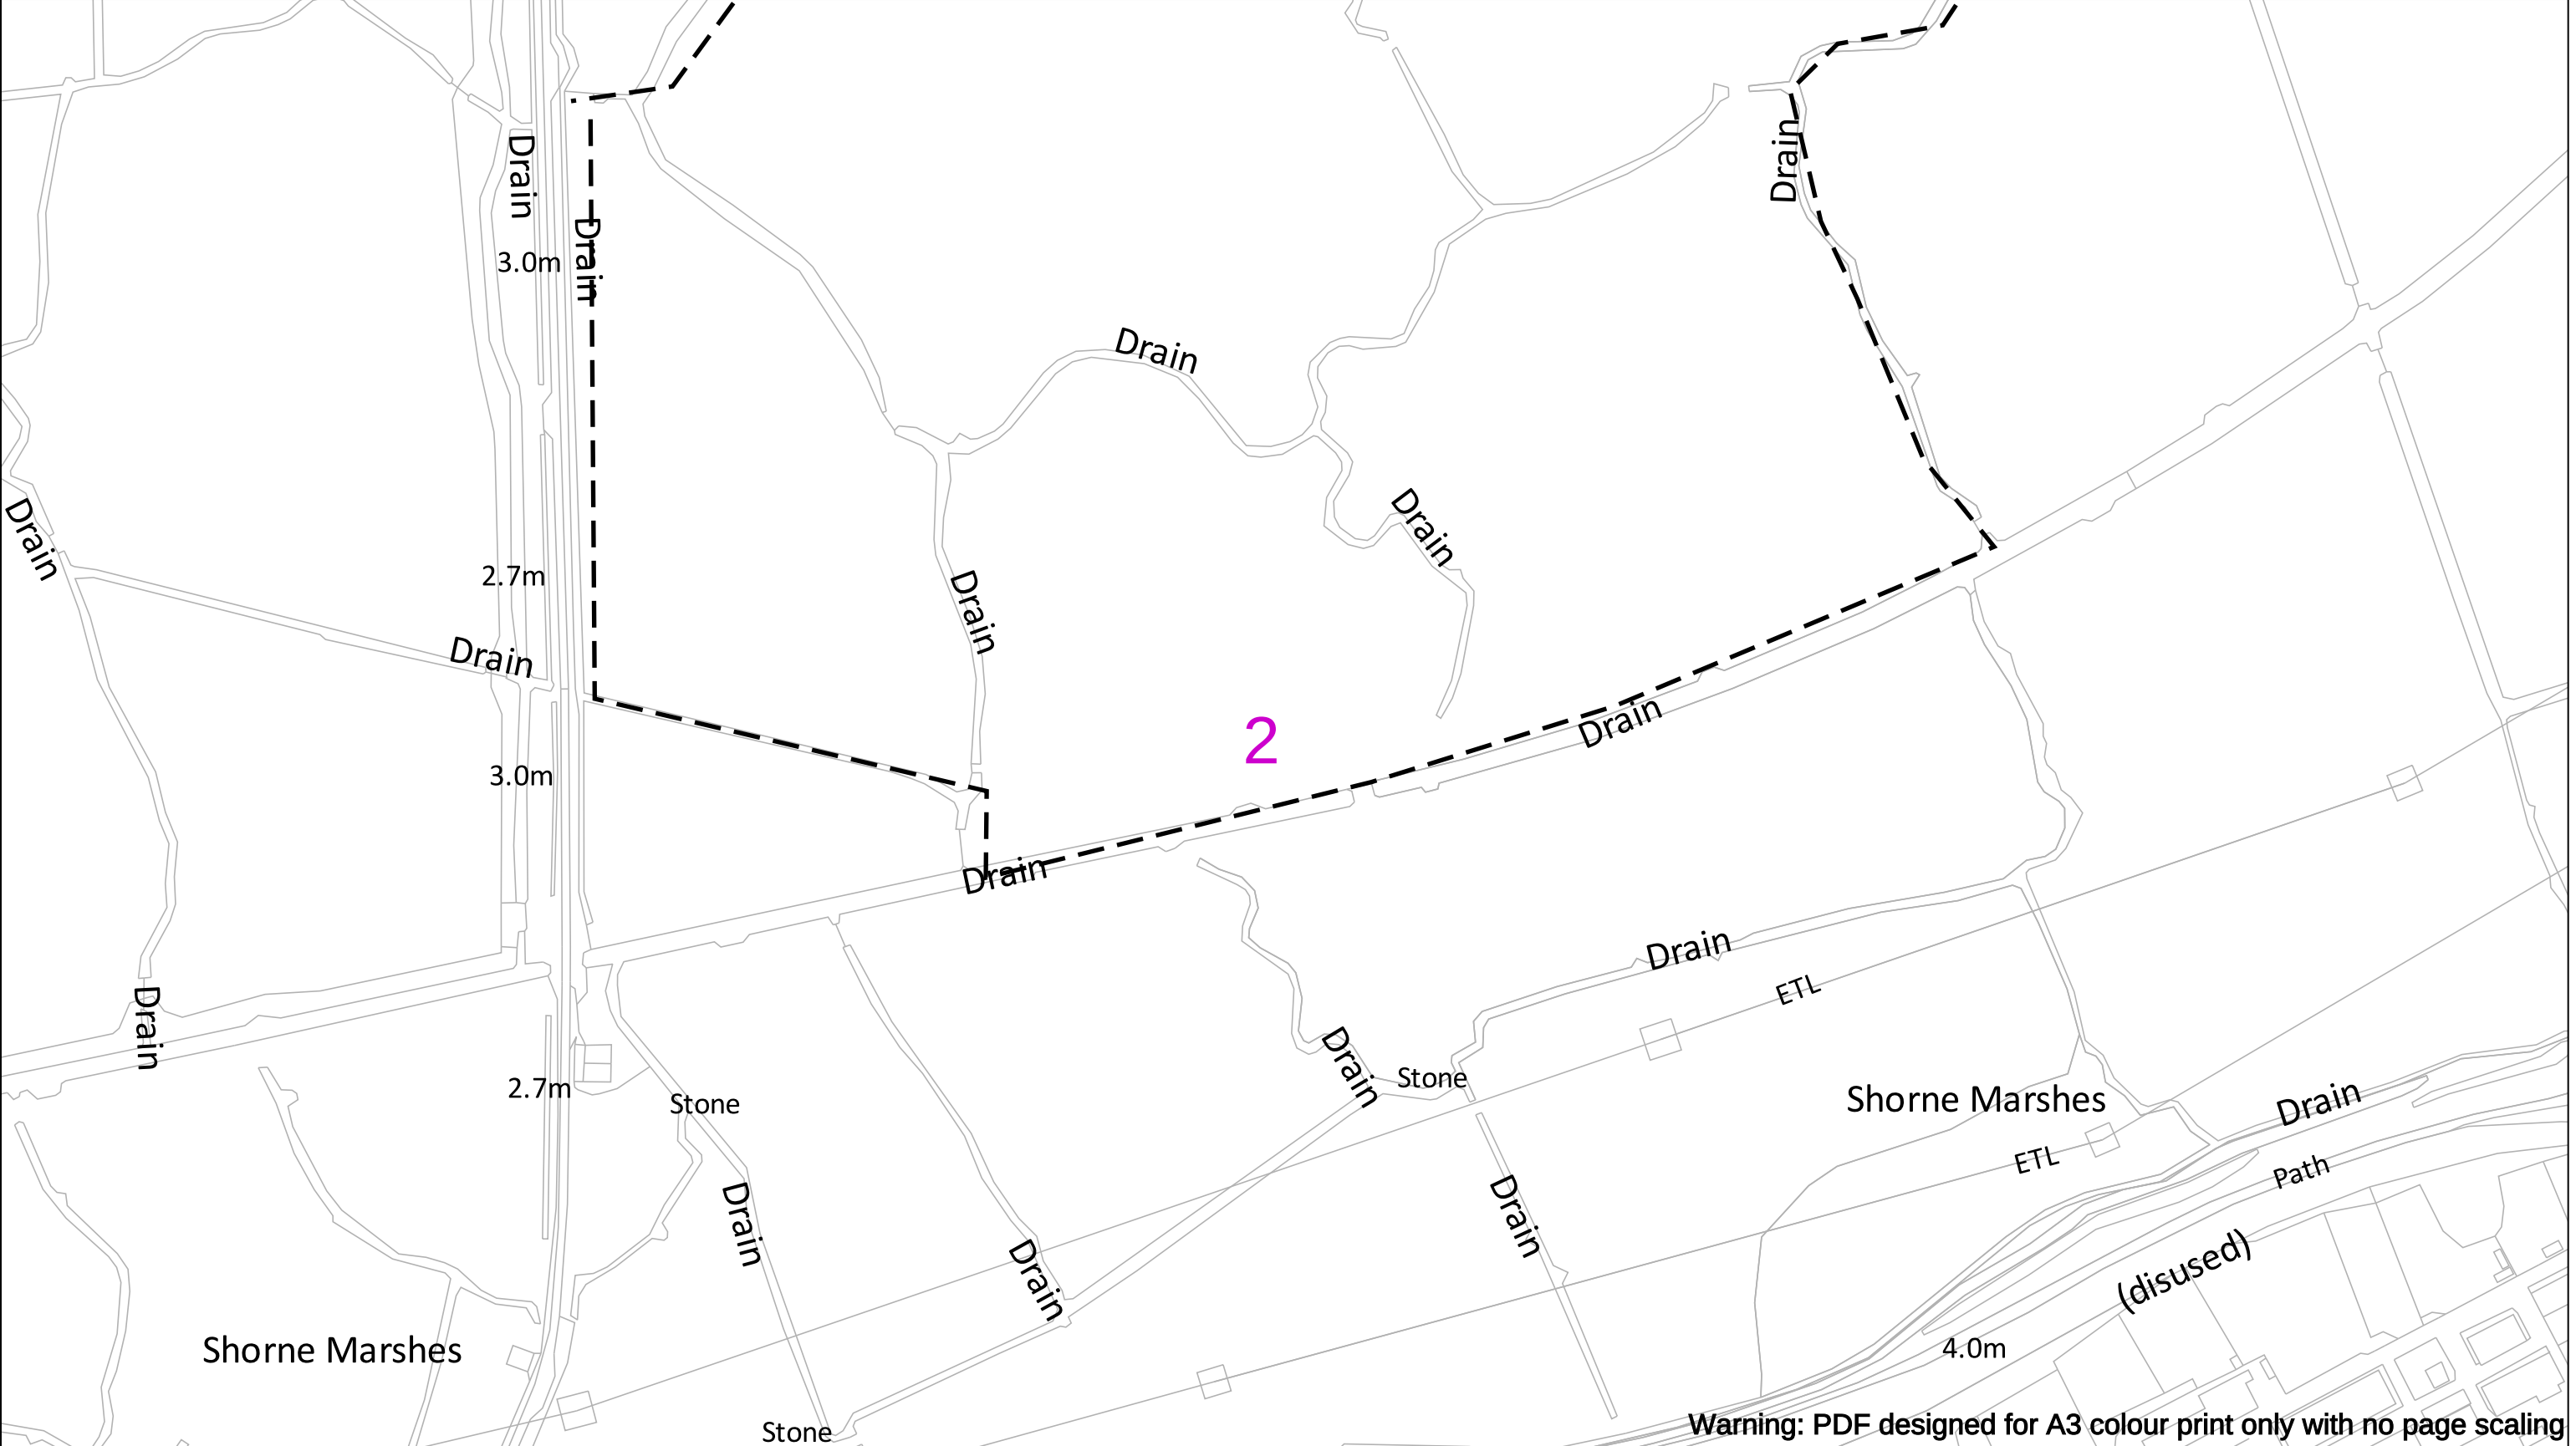

Warning: PDF designed for A3 colour print only with no page scaling

		National Gas Transmission Emergency Number: 0800 111 999 Available 24 hours, 7 days/week. Calls may be recorded and monitored Warning: PDF designed for colour print only with no page scaling	 National Gas Transmission National Grid House Warwick Technology Park Gallows Hill Warwick CV34 6DA box.assetprotection@nationalgas.com
Date Requested: 28/09/2023 Job Reference: 31001054 Site Location: 569768 174538 Requested by: Mr William Tofts Your Scheme/Reference: Shorne East LTC Groundworks	IMPORTANT NOTICES This plan shows those pipes owned by National Gas Transmission PLC in its role as a licensed Gas Transporter (GT). Gas pipes owned by other GTs, or otherwise privately owned, may be present in this area. Information with regards to such pipes should be obtained from the relevant owners. The information shown on this plan is given without warranty, the accuracy thereof cannot be guaranteed. Service pipes, valves, syphons, stub connections, etc., are not shown but their presence should be anticipated. No liability of any kind whatsoever is accepted by National Gas Transmission PLC or their agents, servants or contractors for any error or omission. Safe digging practices, in accordance with HS(G)47, must be used to verify and establish the actual position of mains, pipes, services and other apparatus on site before any mechanical plant is used. It is your responsibility to ensure that this information is provided to all persons (either direct labour or contractors) working for you on or near gas apparatus. The information included on this plan should not be referred to beyond a period of 28 days from the date of issue.	100m Dig Sites Area: Line: NHP Mains	
Scale: 1:2500 (When plotted at A3)			

ENQUIRY SUMMARY

Received Date

28/09/2023 7:19

Work Start Date

01/08/2024

Your Reference

Shorne East LTC Groundworks

Location

Centre Point: 569768 174538

X Extent:

Y Extent:

Postcode: ME3 7JA

Map Options

Paper Size: A3

Orientation: LANDSCAPE

Scale: 1:2500

Real World Extents: 565m x 695m

Enquirer Details

Organisation Name: RSPB

Contact Name: William Tofts

Email Address: will.tofts@rspb.org.uk

Telephone: 01634222480 / Not Supplied

Address: RSPB Northward Hill Bromhey Farm, Cooling,, Rochester, Kent, ME3 8DS

Enquiry Type

Planned Works

Activity Type

Agricultural Works

Work Types

Land drainage (inc new ditches)

Notes/Works Description (if supplied)

Rill and bunds

Site Contact Name (if supplied)

Will Tofts

Site Contact Number (if supplied)

07881352506