



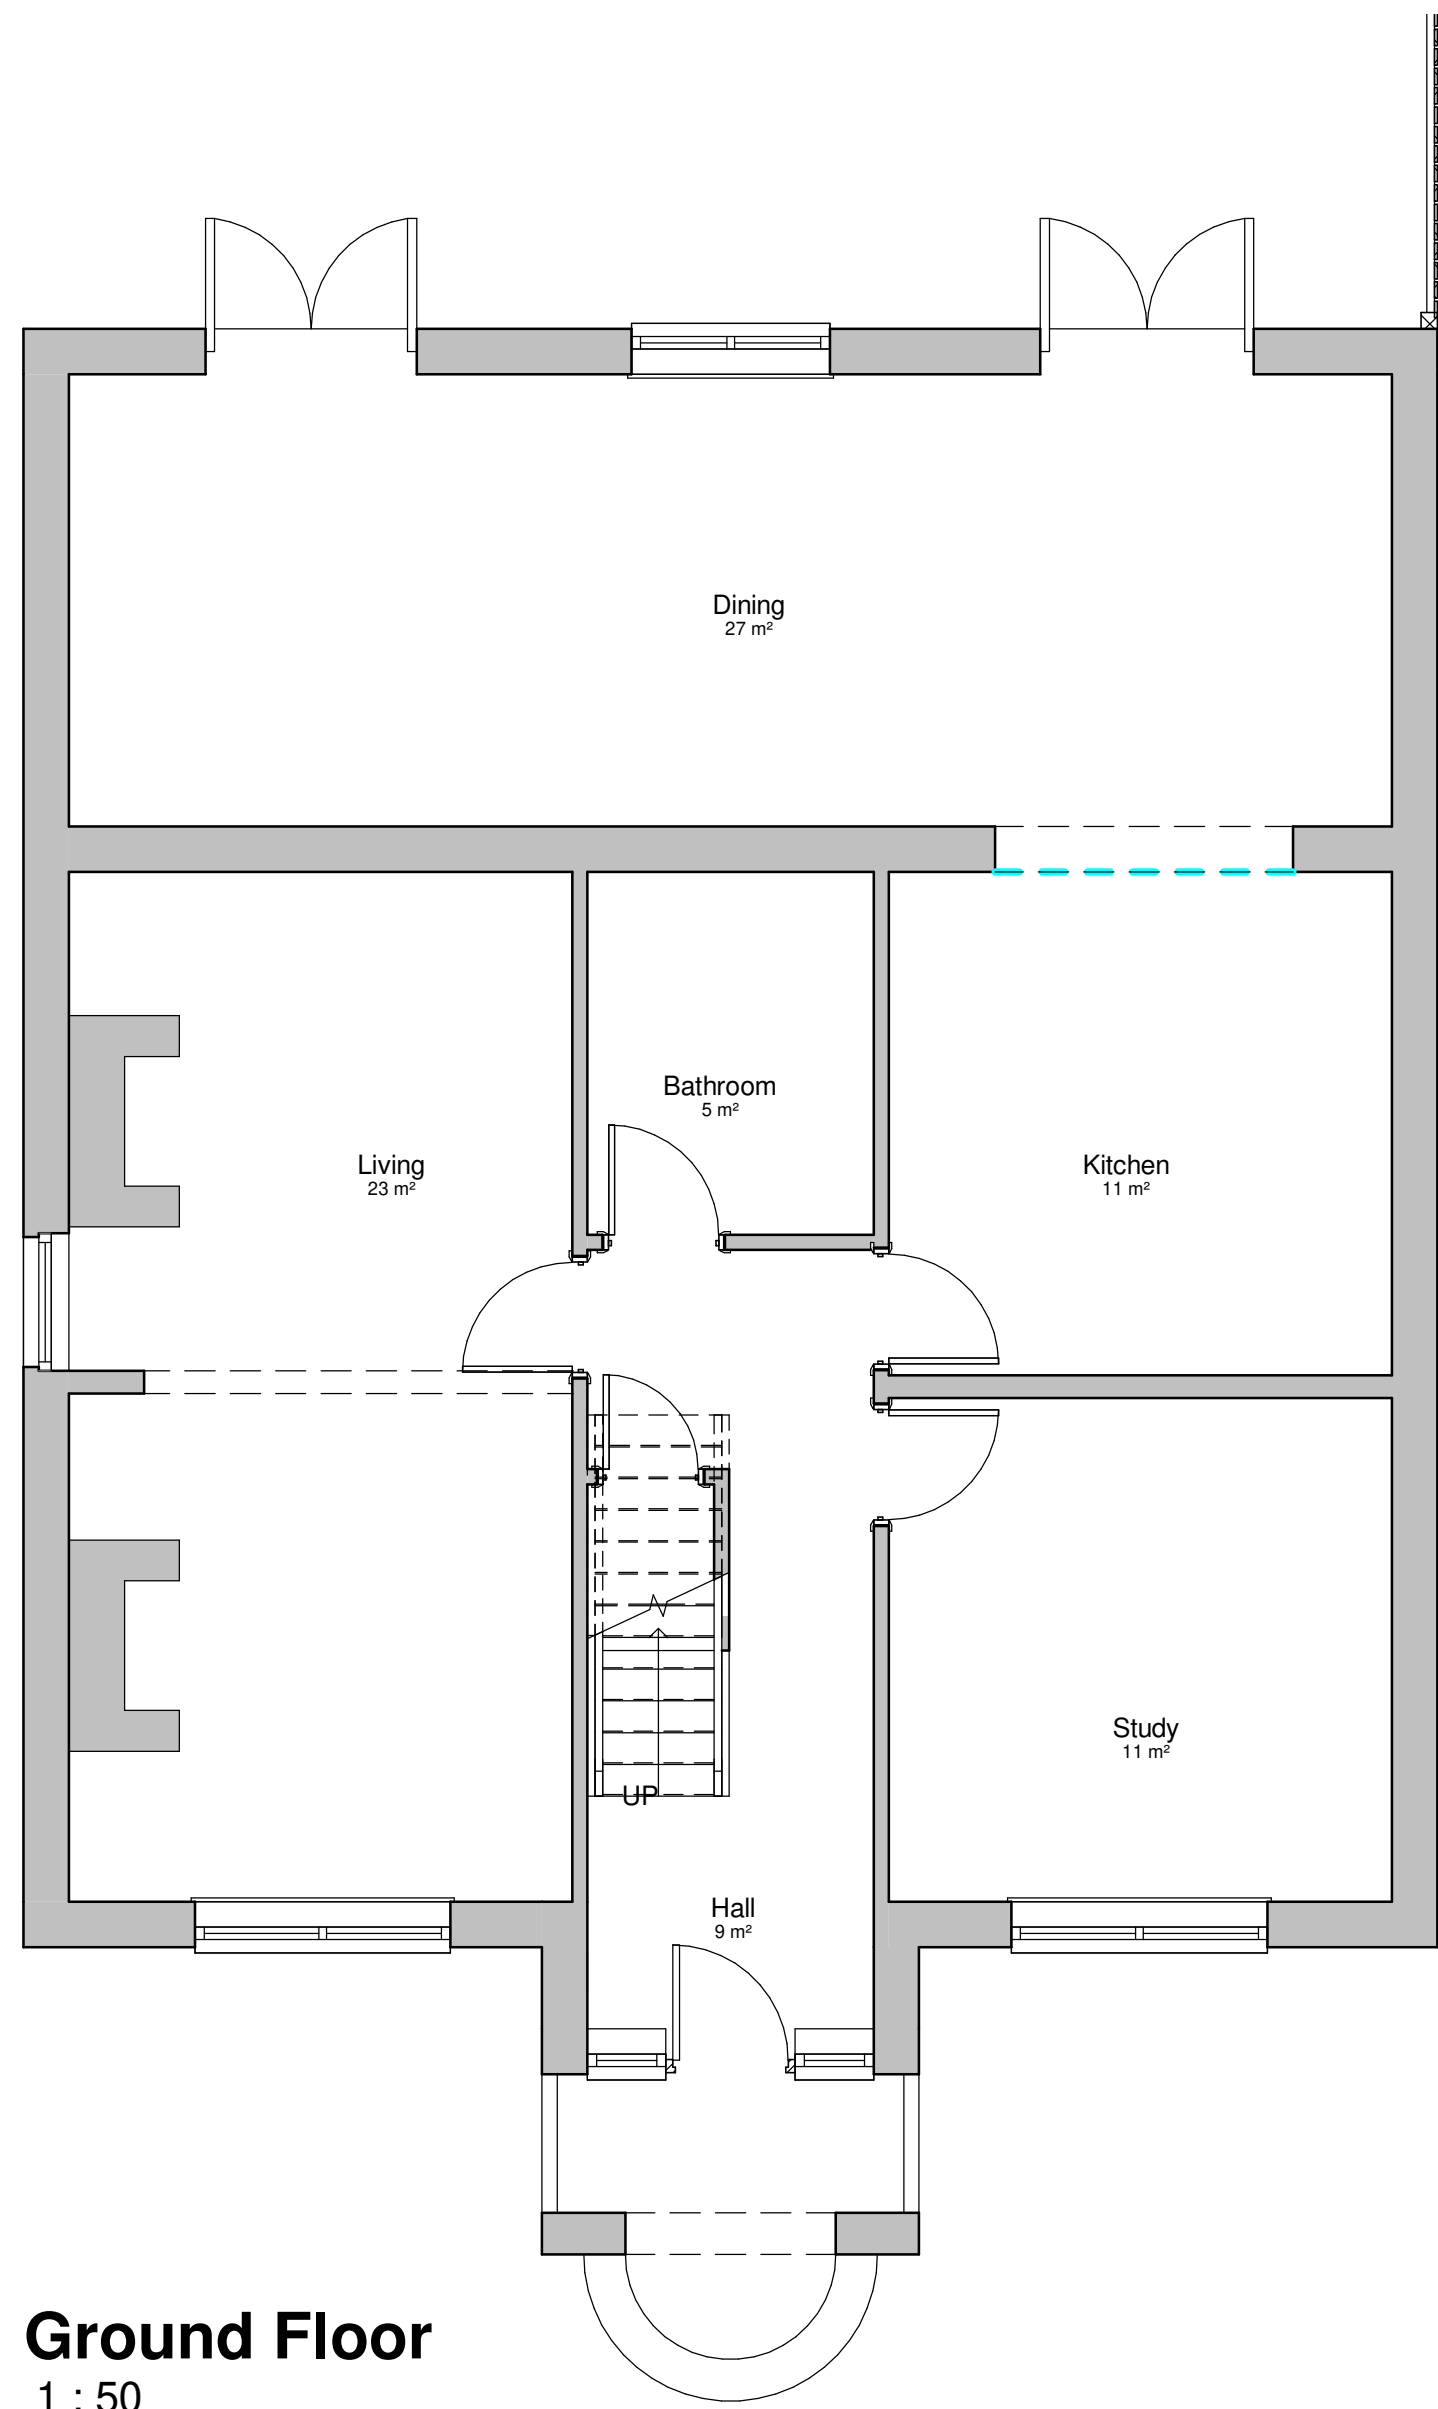

Ground Floor
1 : 50

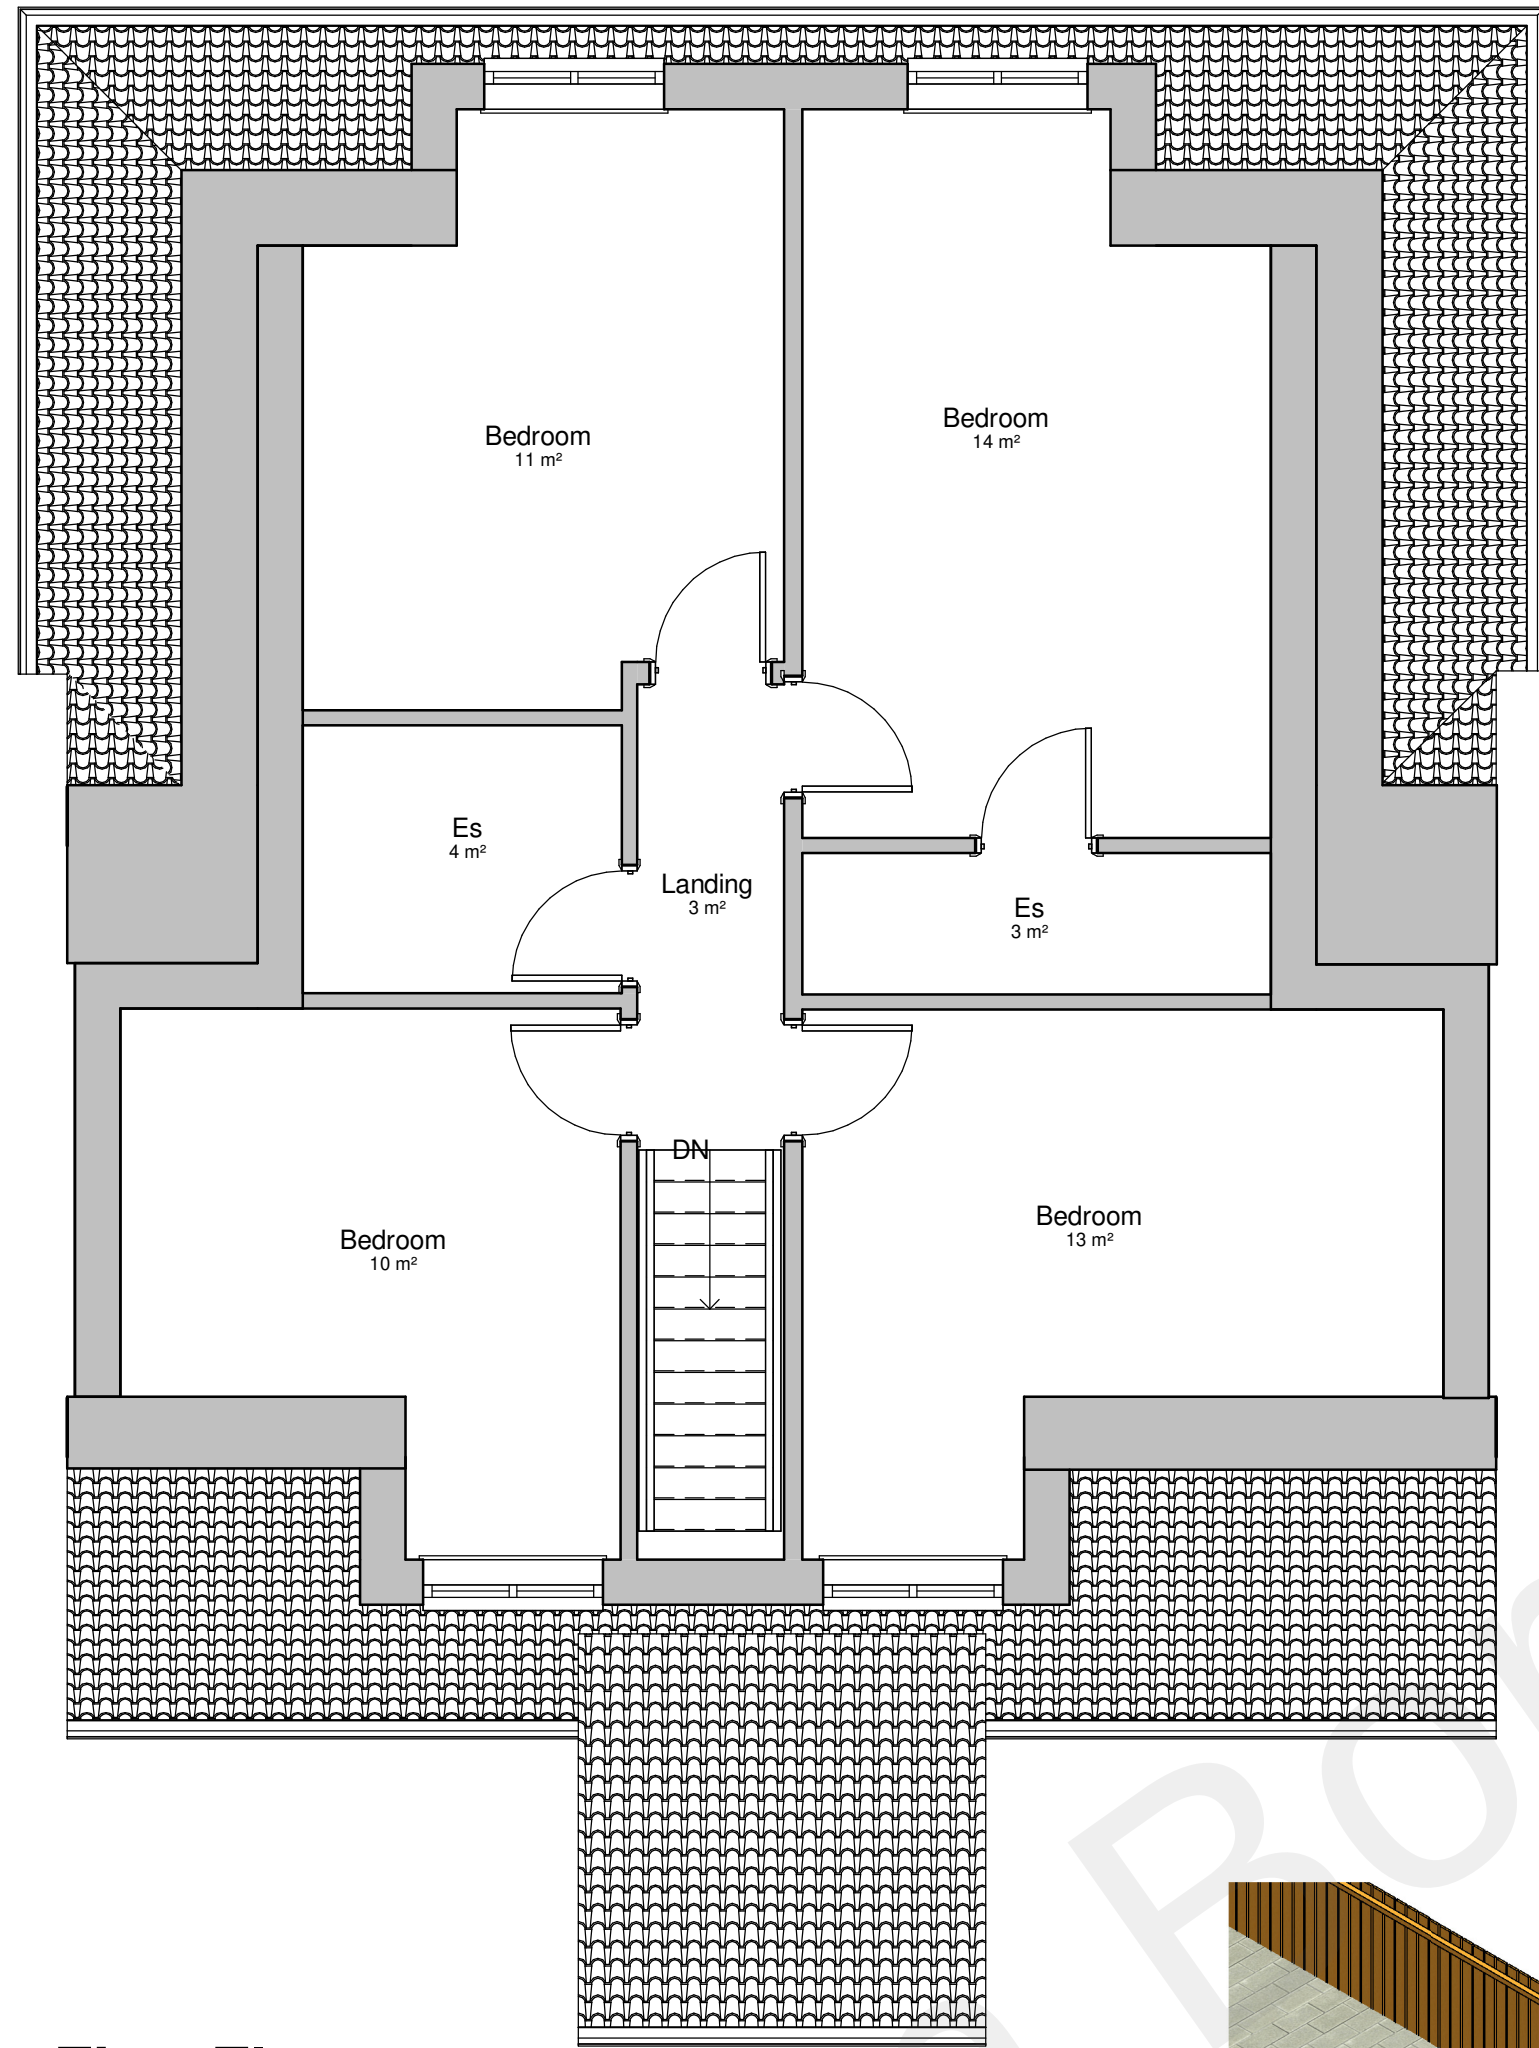

First Floor
1 : 50



3D View

This drawing is protected under copyright



Rev	Description	Date

PROJECT
**28 Arcadia Road DA13
9EH**

TITLE
Existing Drawing

CLIENT
Nagra

DRAWN BY AK	CHECKED BY AK	DATE 30/07/21
----------------	------------------	------------------

SCALE (@ A1) 1 : 50	PROJECT NUMBER 304
------------------------	-----------------------

DRAWING NUMBER PL003	REV
-------------------------	-----