
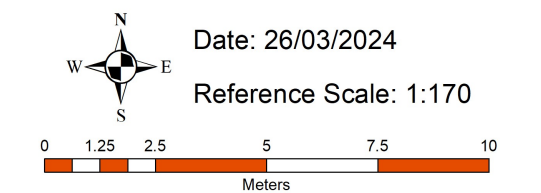


RSPB Shorne Marshes
Queen's Farm Rd, Gravesend, Kent
DA12 3HU
Habitat Enhancement Project
Cross Section Drawings
Shorne East North
SED3, SEDE1, SEP1.1a

Drawing ref SEM/X4/24_A

- Existing ground
- Cut
- Fill
- Clay core
- Topsoil strip & clay key
- Water
- Water control pipe
- Twinwall pipe
- Existing culvert pipe
- Stone
- Indication
- Geotextile

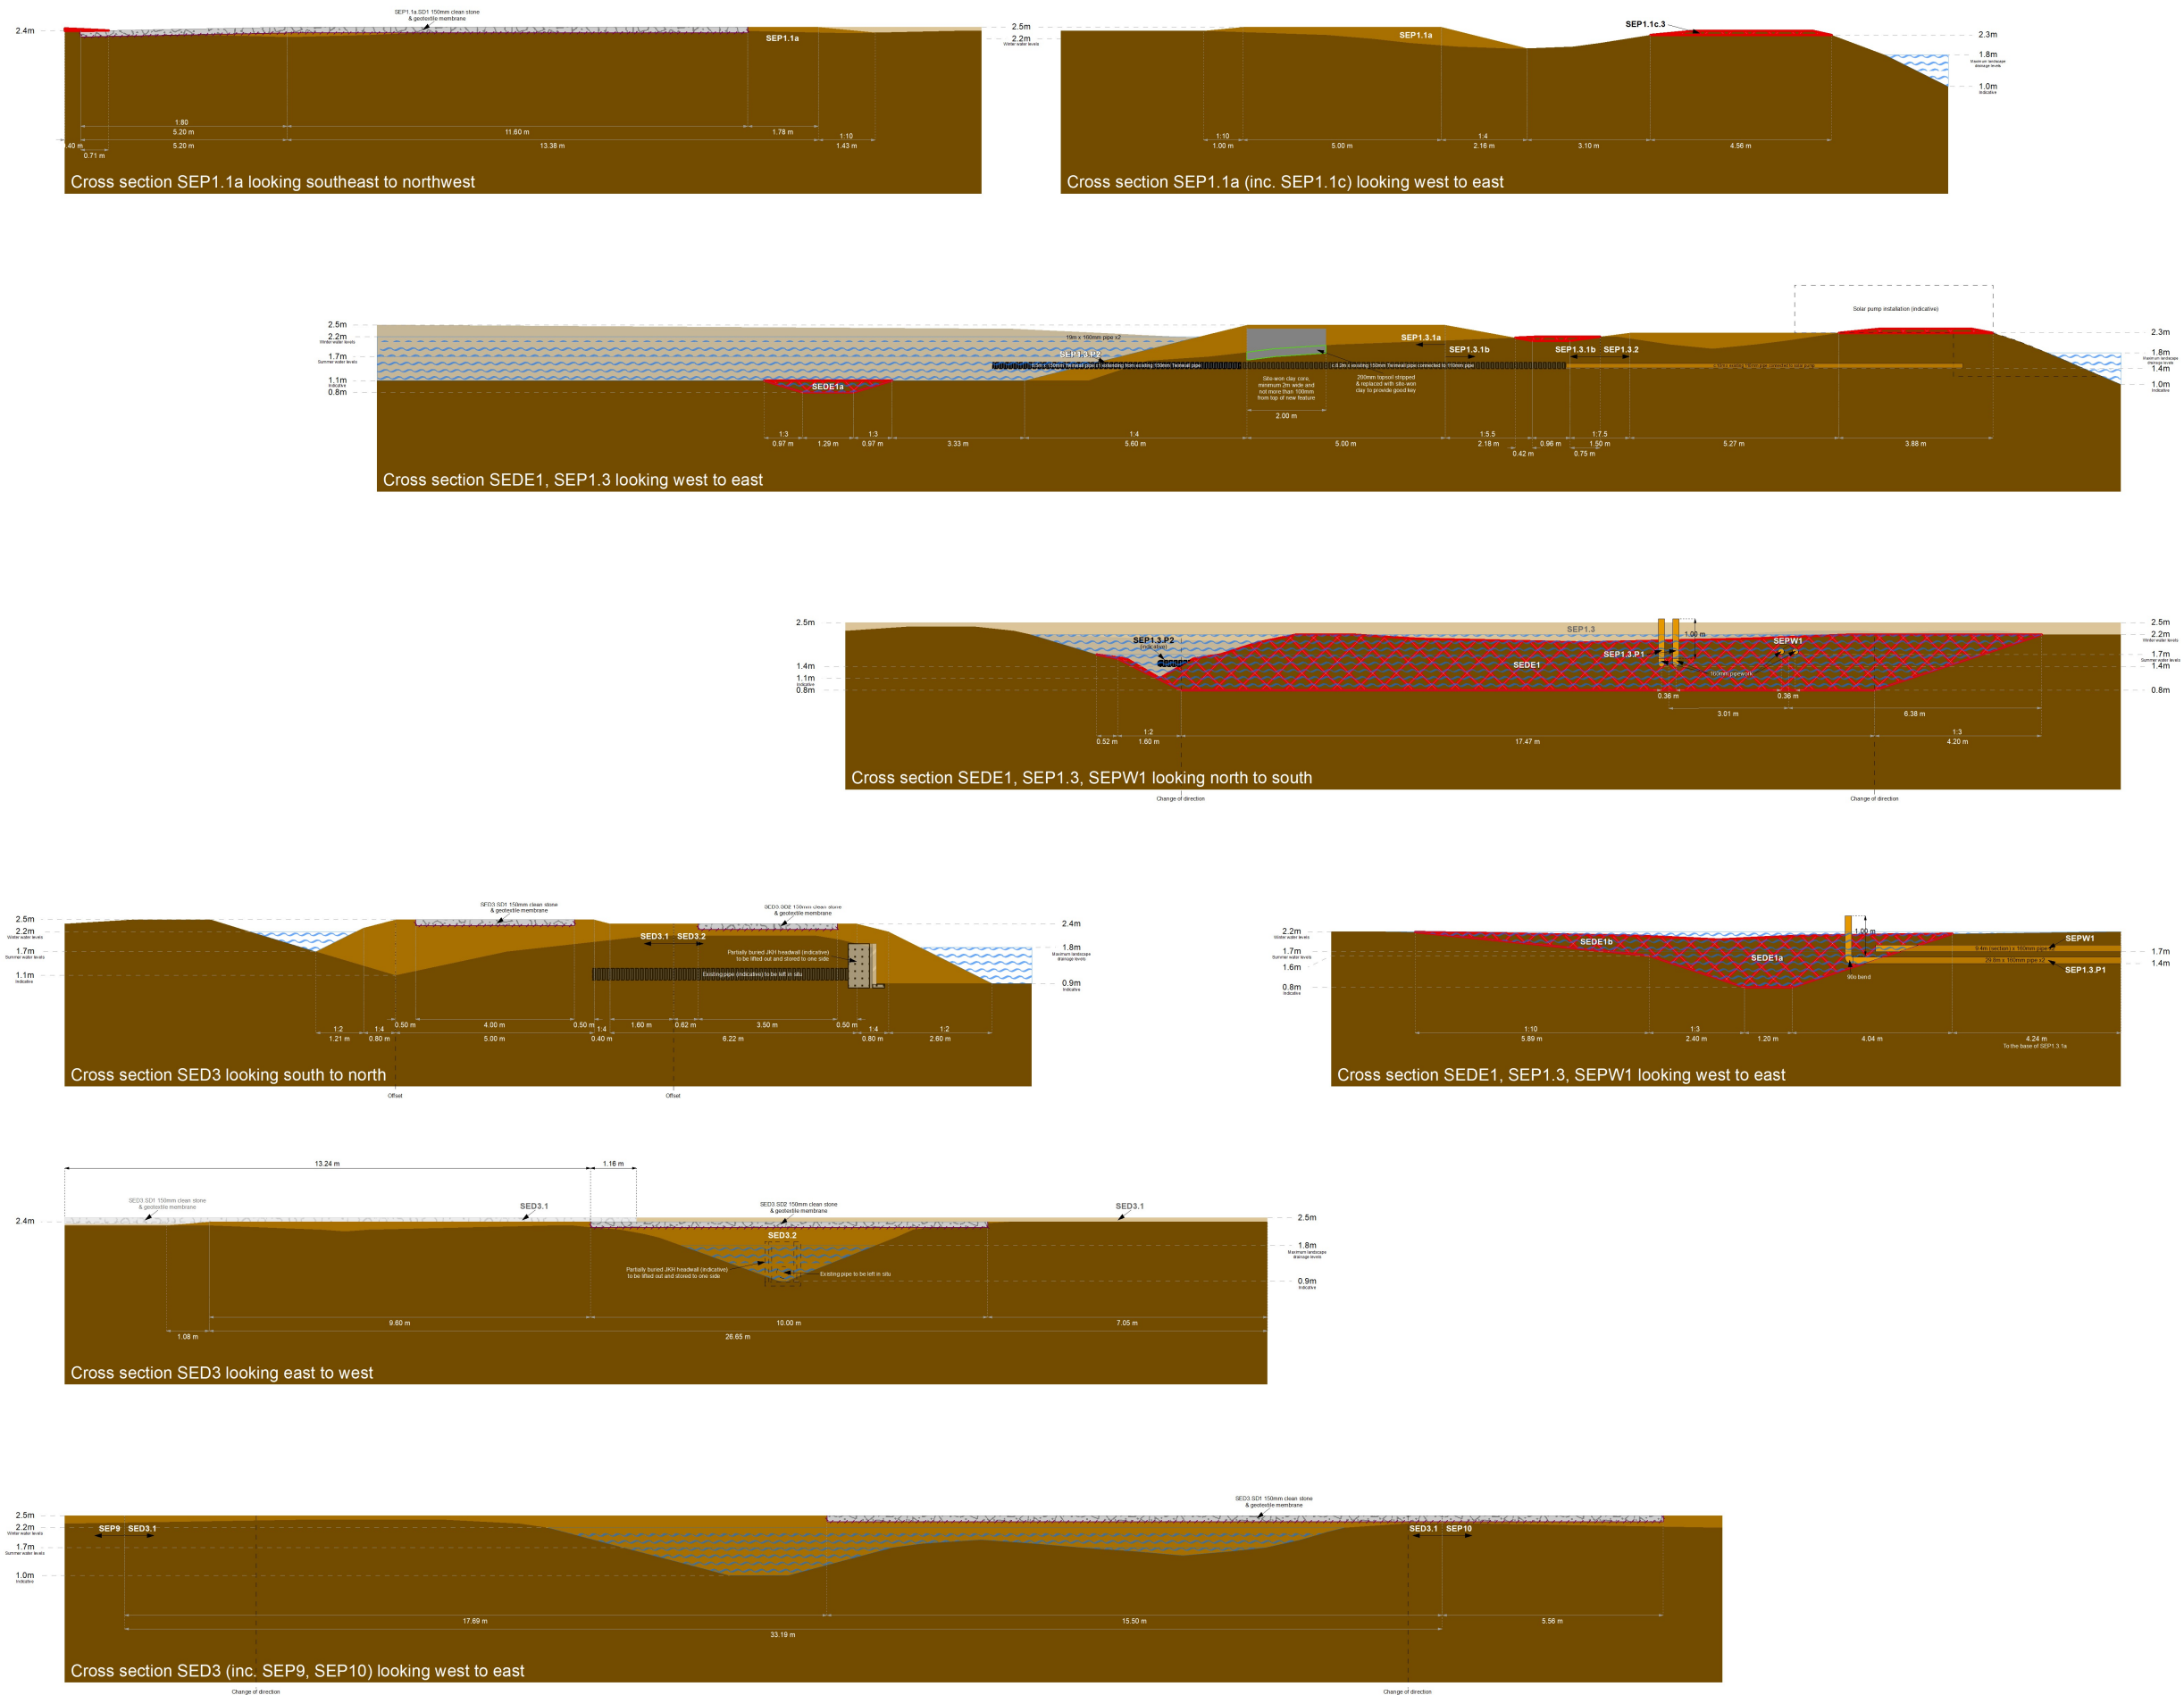

Reproduced from the digital Ordnance Survey map by permission of Ordnance Survey on behalf of The Controller of Her Majesty's Stationery Office. ©Crown Copyright. All rights reserved. RSPB licence 100021787

