

RSPB Shorne Marshes

Queen's Farm Rd, Gravesend, Kent
DA12 3HU

Habitat Enhancement Project

Cross Section Drawings


Shorne Reedbed

SRP7-8.1, SRI1-4, 6-8,


SRR4, SRBL1-3

Drawing ref SEM/X14/24_A


- Existing ground
- Cut
- Fill
- Clay core
- Topsoil strip & clay key
- Water
- Water control pipe
- Twinwall pipe
- Existing culvert pipe
- Sheet piling
- Stone
- Indication
- Geotextile

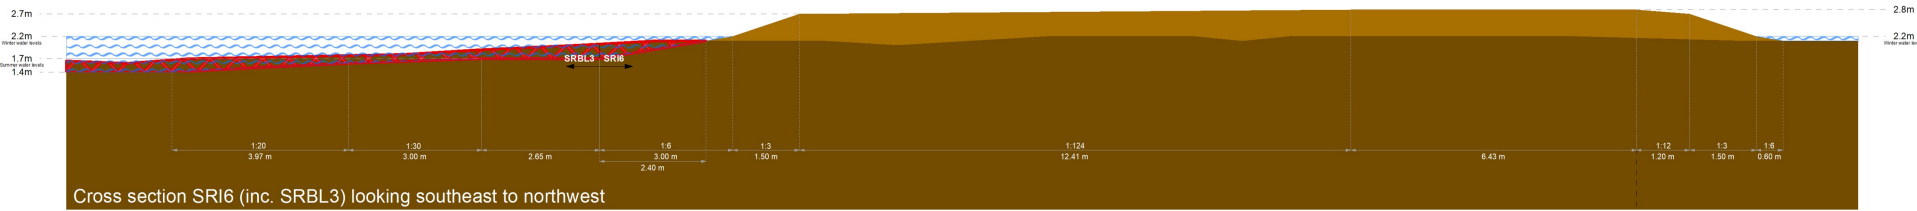


Cross section SRI6 (inc. SRBL3) looking southeast to northwest

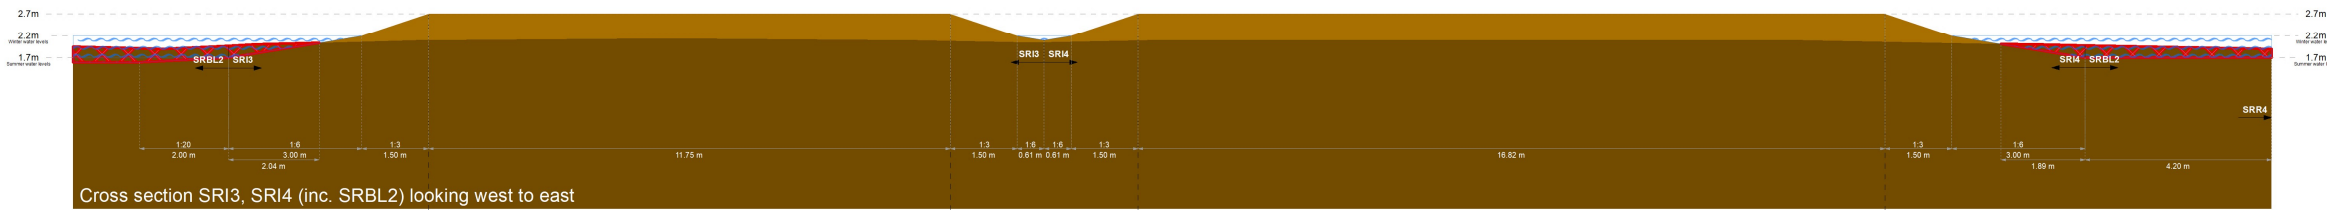


Cross section SRI3, SRI4 (inc. SRBL2) looking west to east

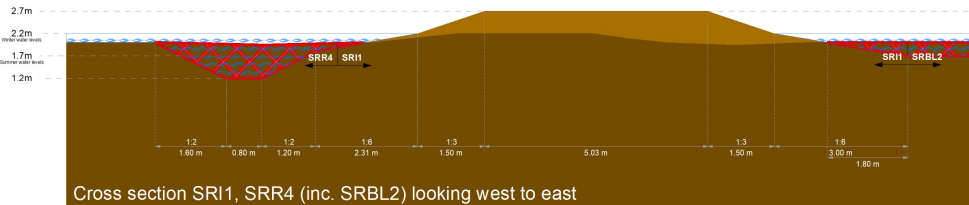


Cross section SRI1, SRR4 (inc. SRBL2) looking west to east

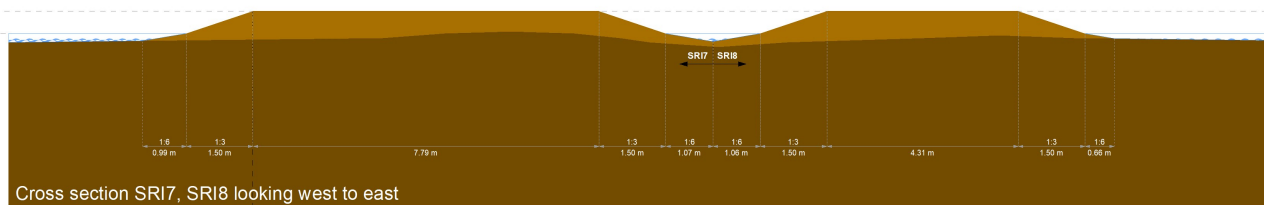


Cross section SRI7, SRI8 looking west to east

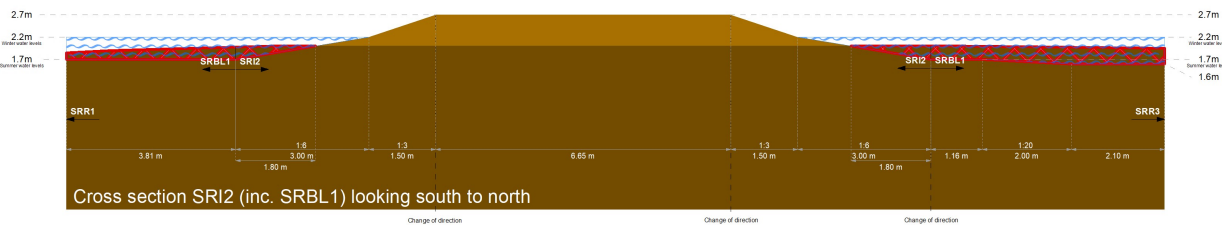


Cross section SRI2 (inc. SRBL1) looking south to north

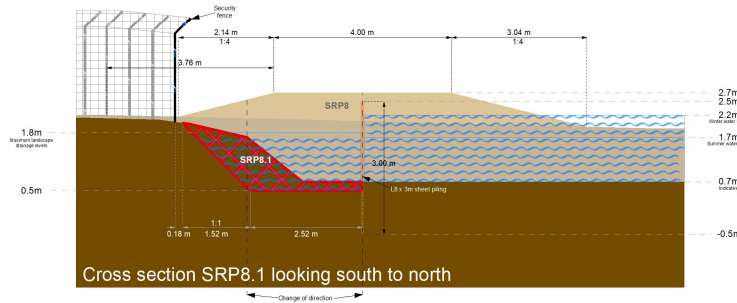


Cross section SRP8.1 looking south to north

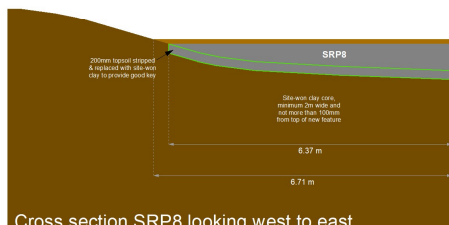


Cross section SRP8 looking west to east

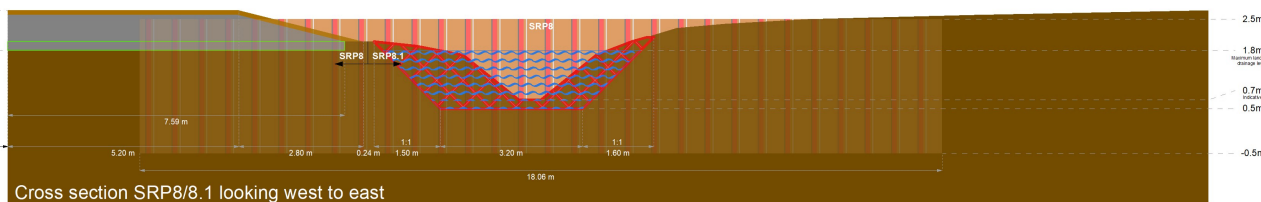


Cross section SRP8/8.1 looking west to east

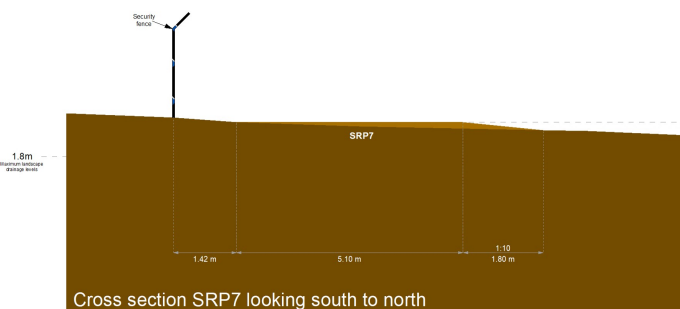


Cross section SRP7 looking south to north

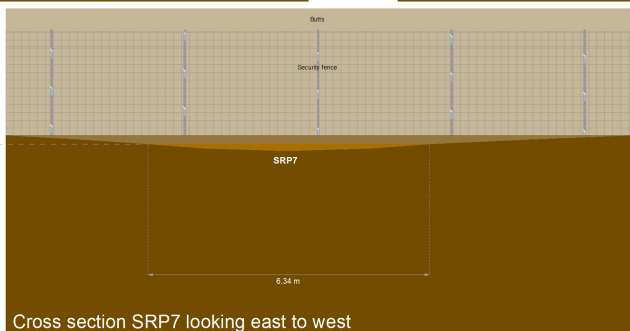

Cross section SRP7 looking east to west

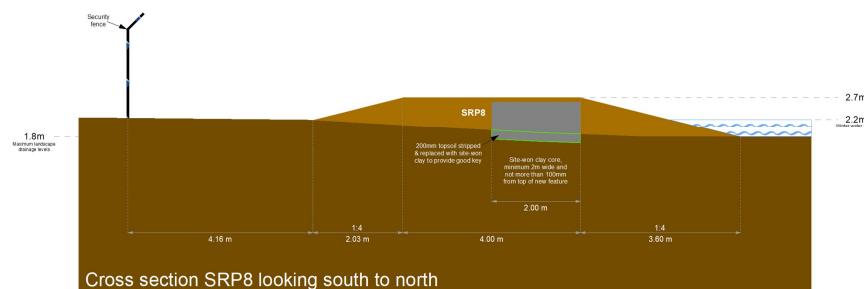

Cross section SRP8 looking south to north

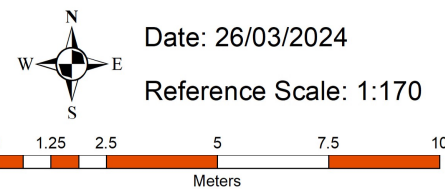

Reproduced from the digital Ordnance Survey map by permission of Ordnance Survey on behalf of The Controller of Her Majesty's Stationary Office. ©Crown Copyright. All rights reserved. RSPB licence 100021787

