


Queen's Farm Rd, Gravesend, Kent
DA12 3HU

Cross Section Drawings

Drawing ref SEM/X10/24_A

Existing ground

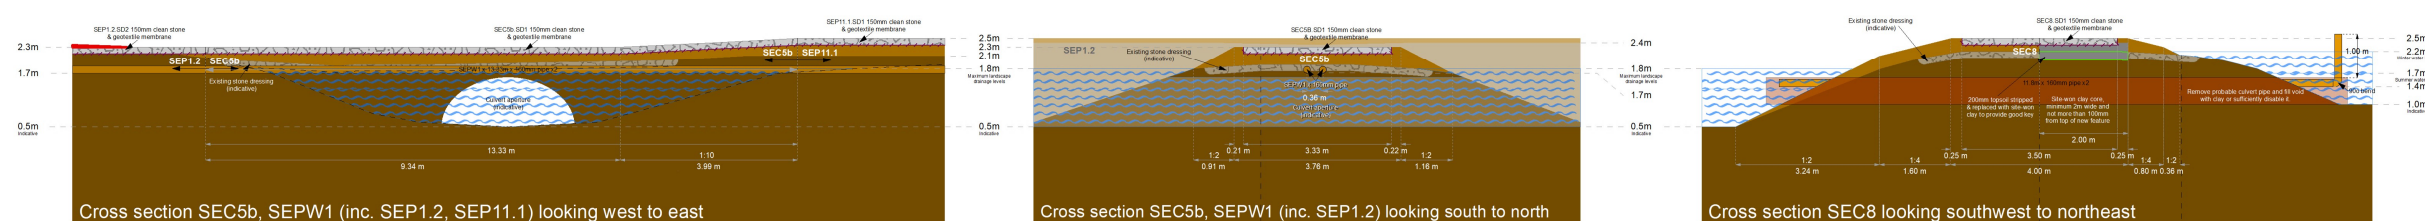

- 
 Date: 26/03/2024
 Reference Scale: 1:170