

RSPB Shorne Marshes








Queen's Farm Rd, Gravesend, Kent
DA12 3HU

Habitat Enhancement Project

Cross Section Drawings Shorne East North SEC7, SED1

Drawing ref SEM/X3/24_A

-  Existing ground
-  Cut
-  Fill
-  Clay core
-  Topsoil strip & clay key
-  Water
-  Water control pipe
-  Twinwall pipe
-  Existing culvert pipe
-  Stone
-  Indication
-  Geotextile

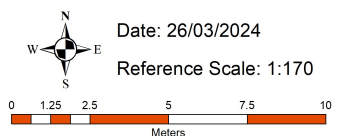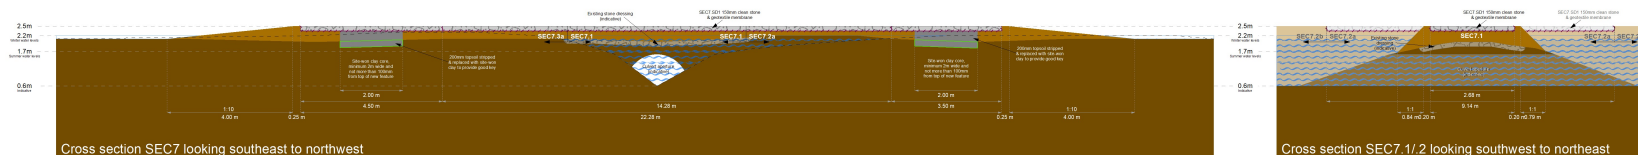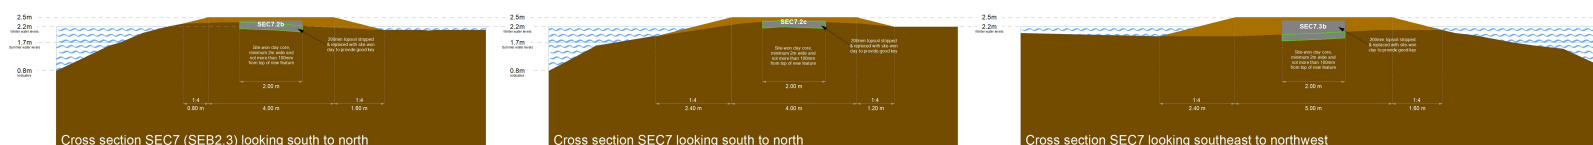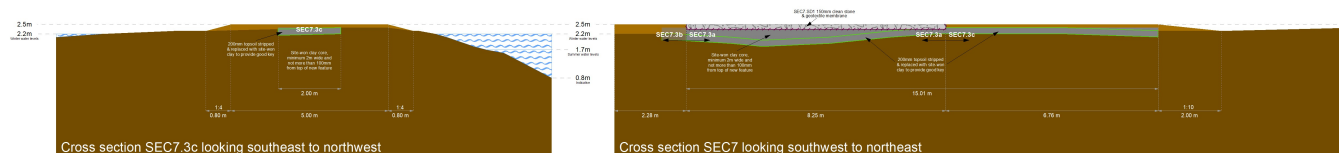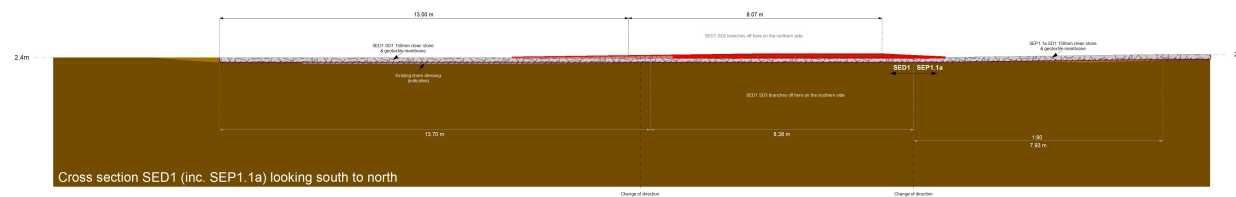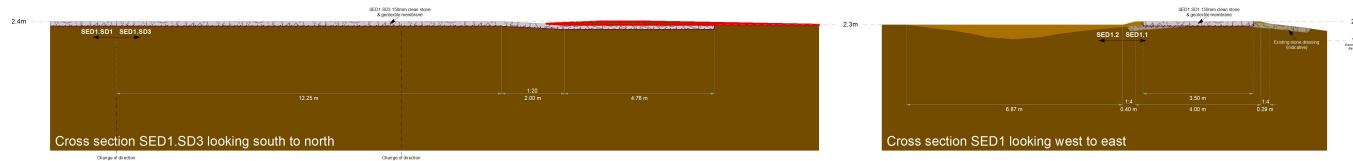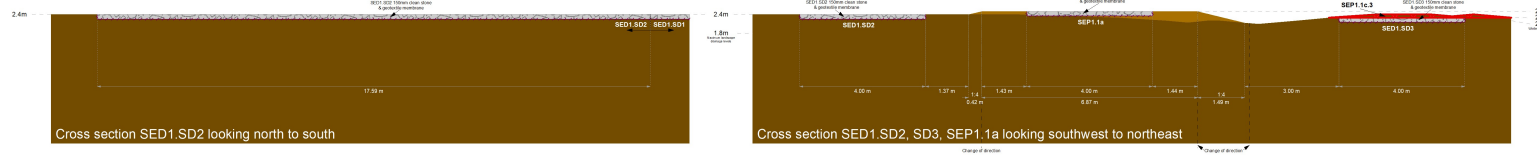

Reproduced from the digital Ordnance Survey map by permission of Ordnance Survey on behalf of The Controller of Her Majesty's Stationary Office. © Crown Copyright. All rights reserved. RSPB licence 100021787

