


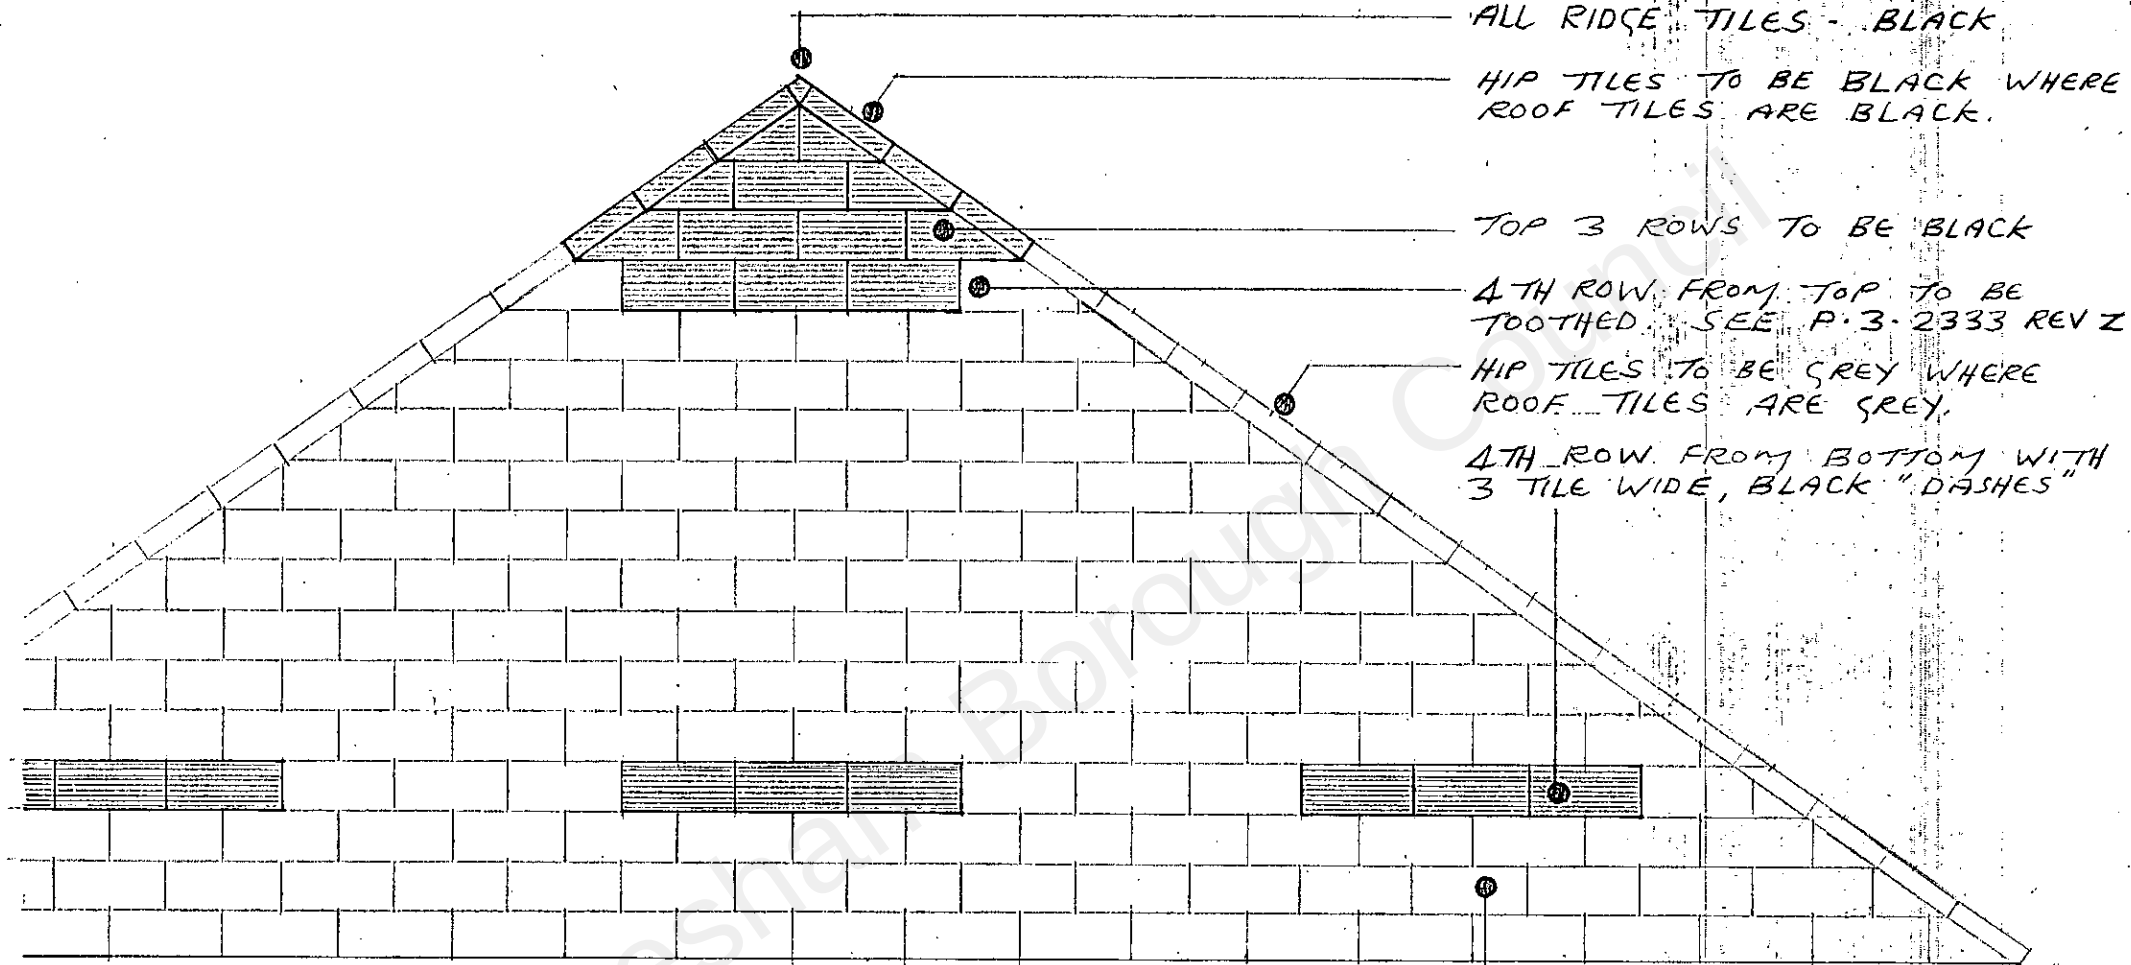

MAIN BODY OF TILES
TO BE COLOUR GREY

TROLLEY STORE
ROOF TILE DETAILING
FEB 2022
SK. 100. 2333