





FRONT ELEVATION as existing

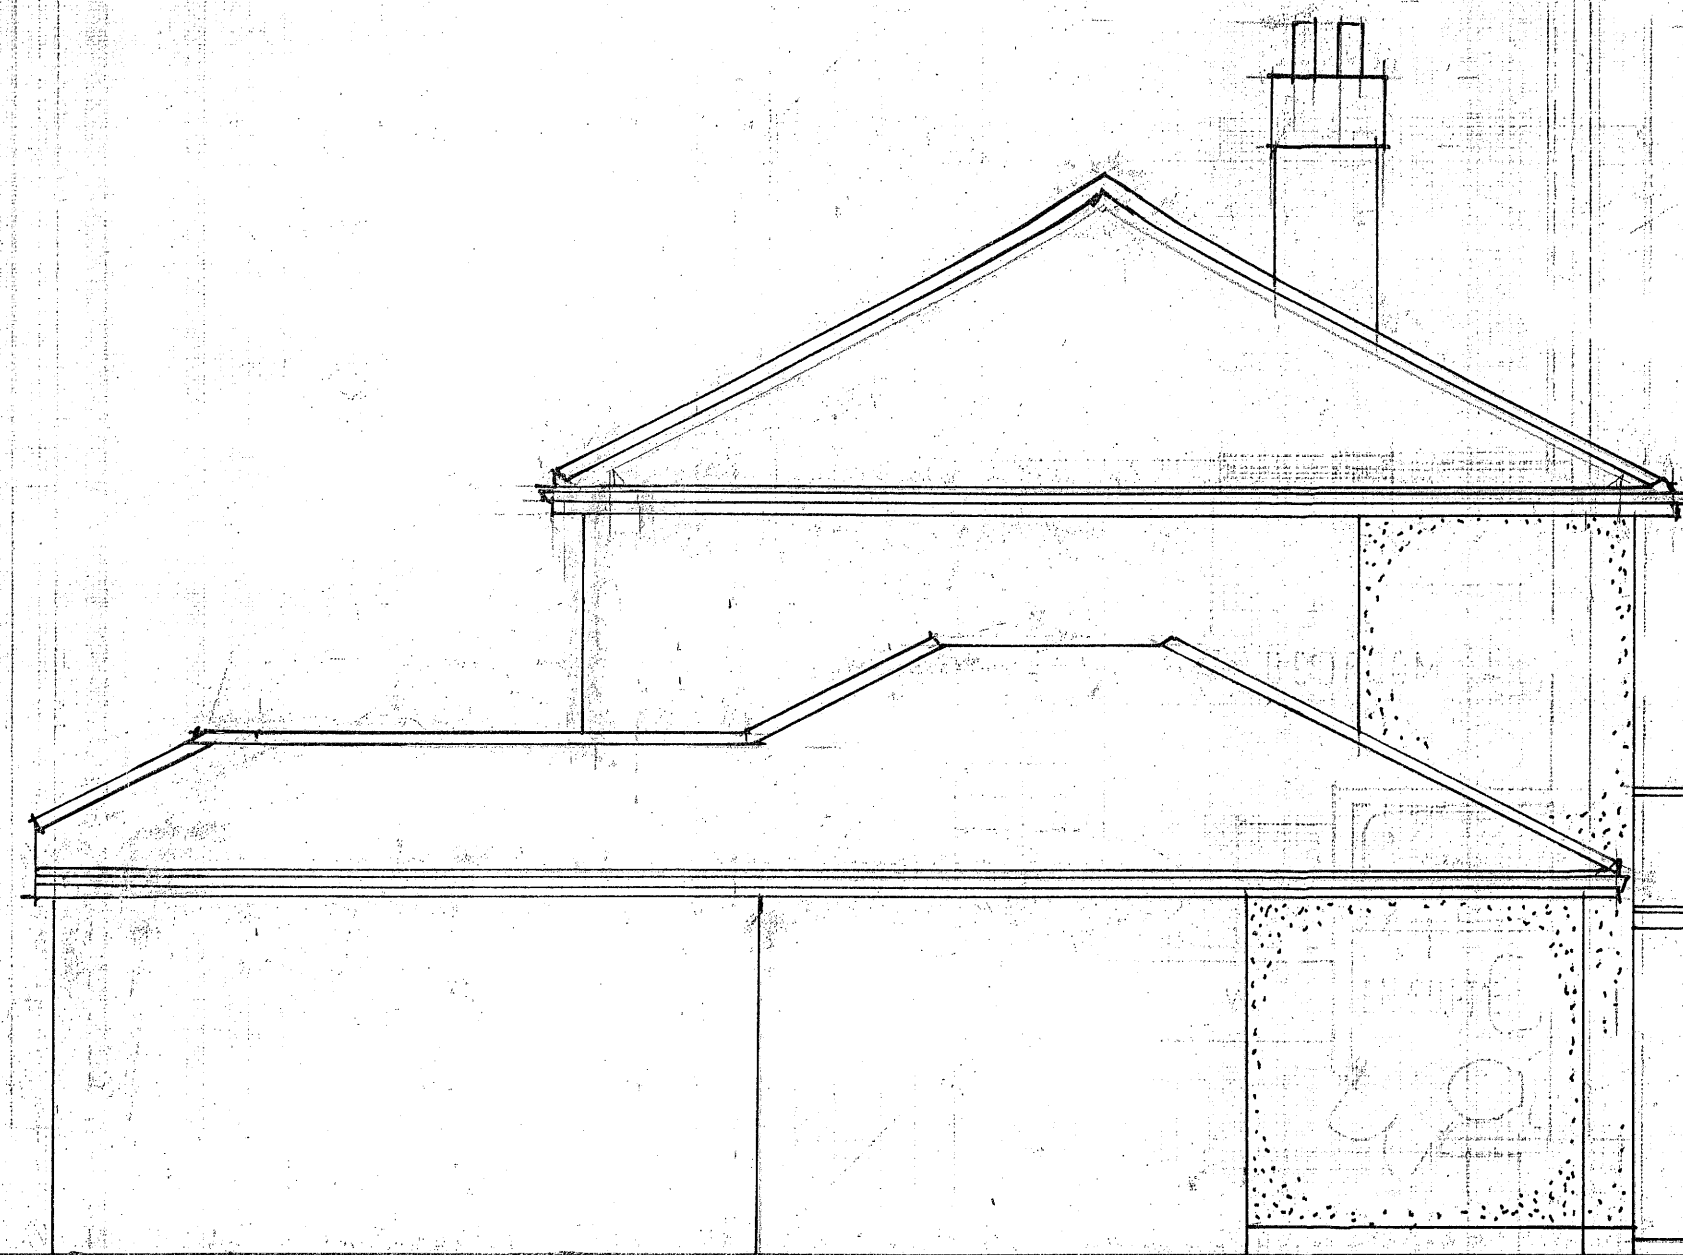


SIDE ELEVATION as existing

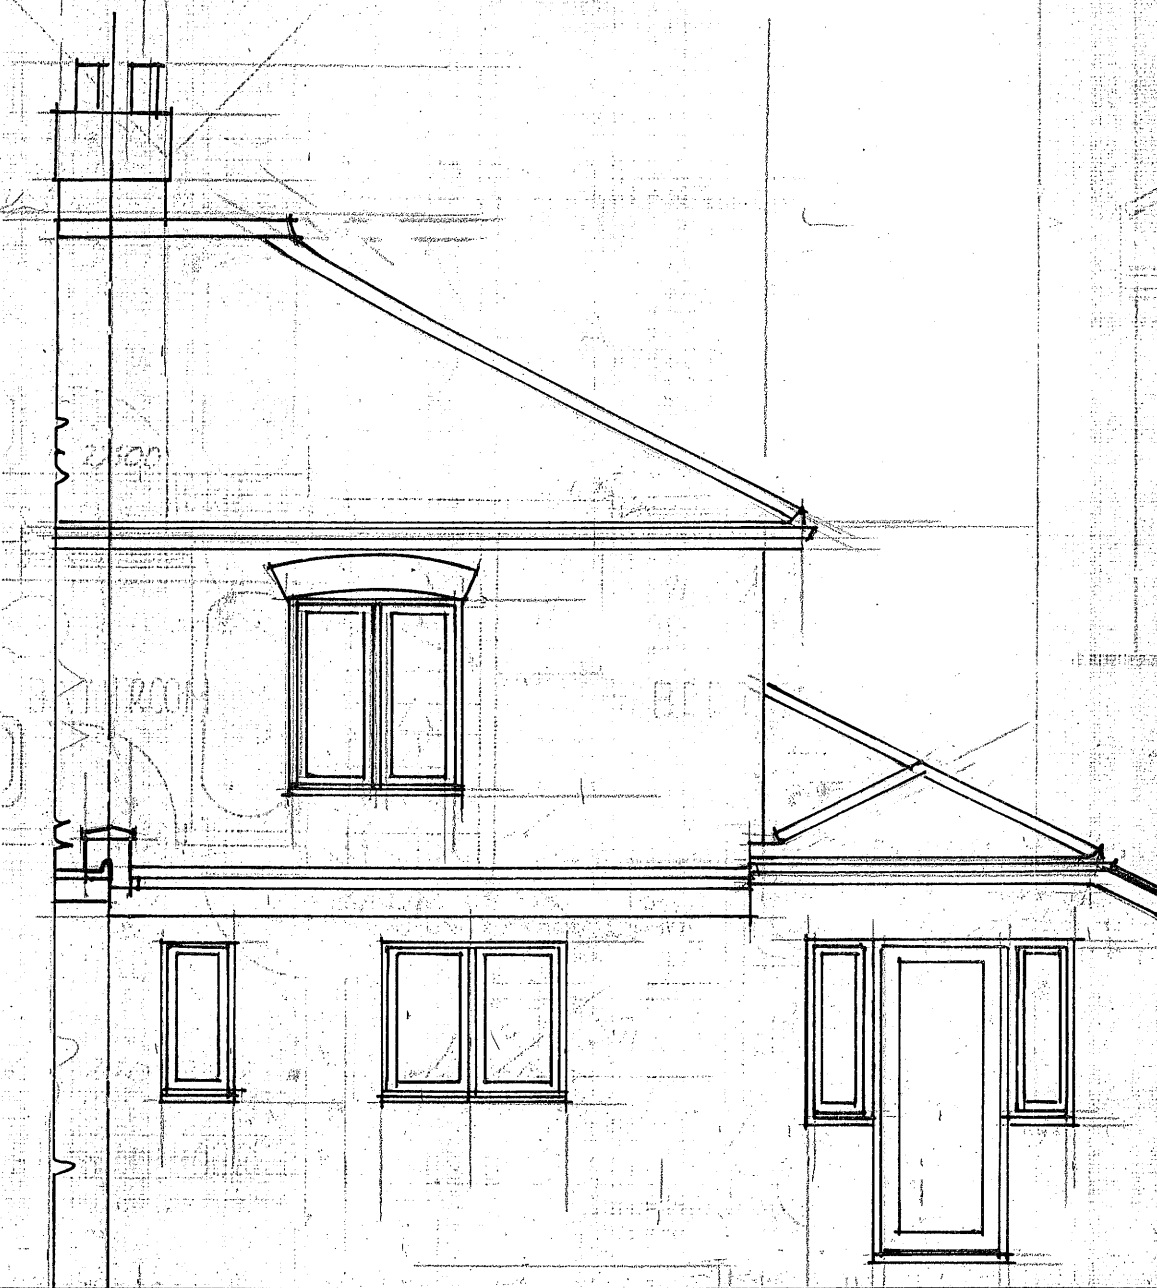


REAR ELEVATION as existing




FRONT ELEVATION as proposed

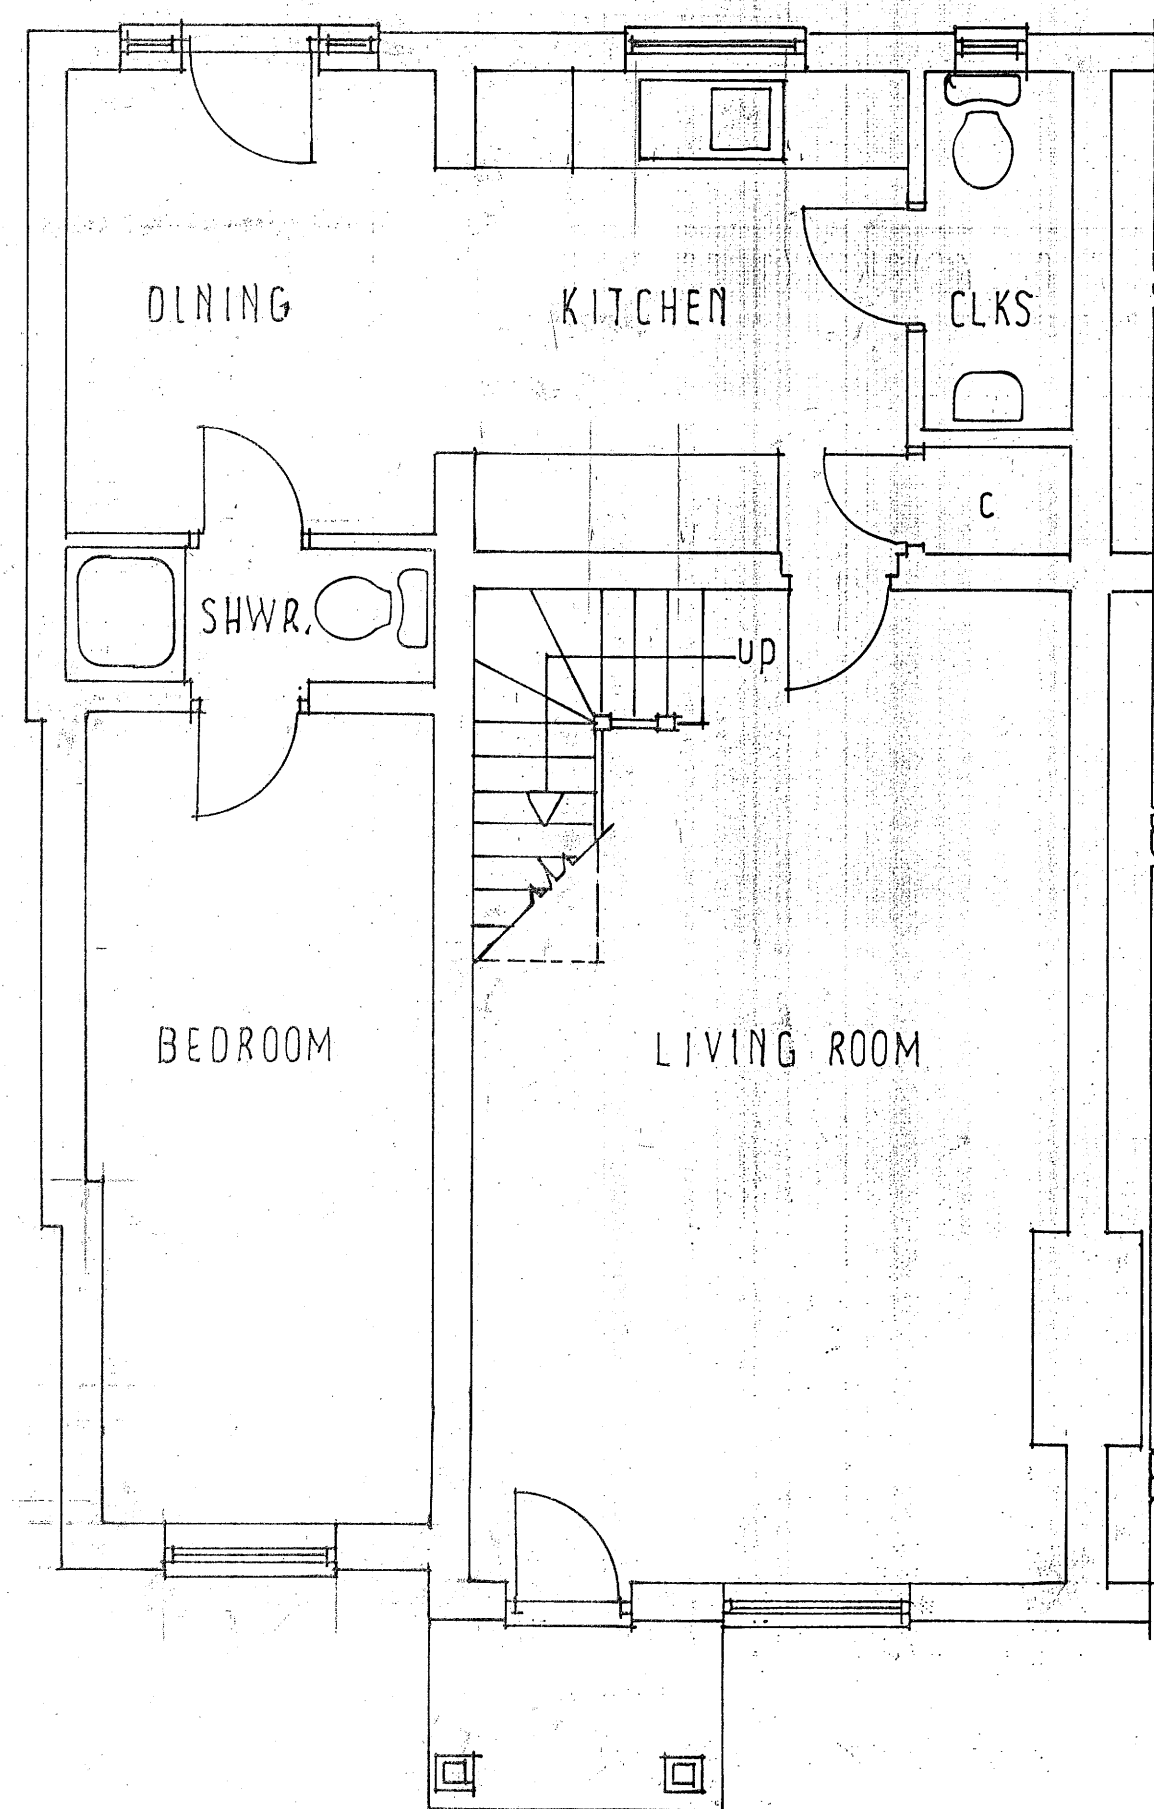


GROUND FLOOR PLAN as existing

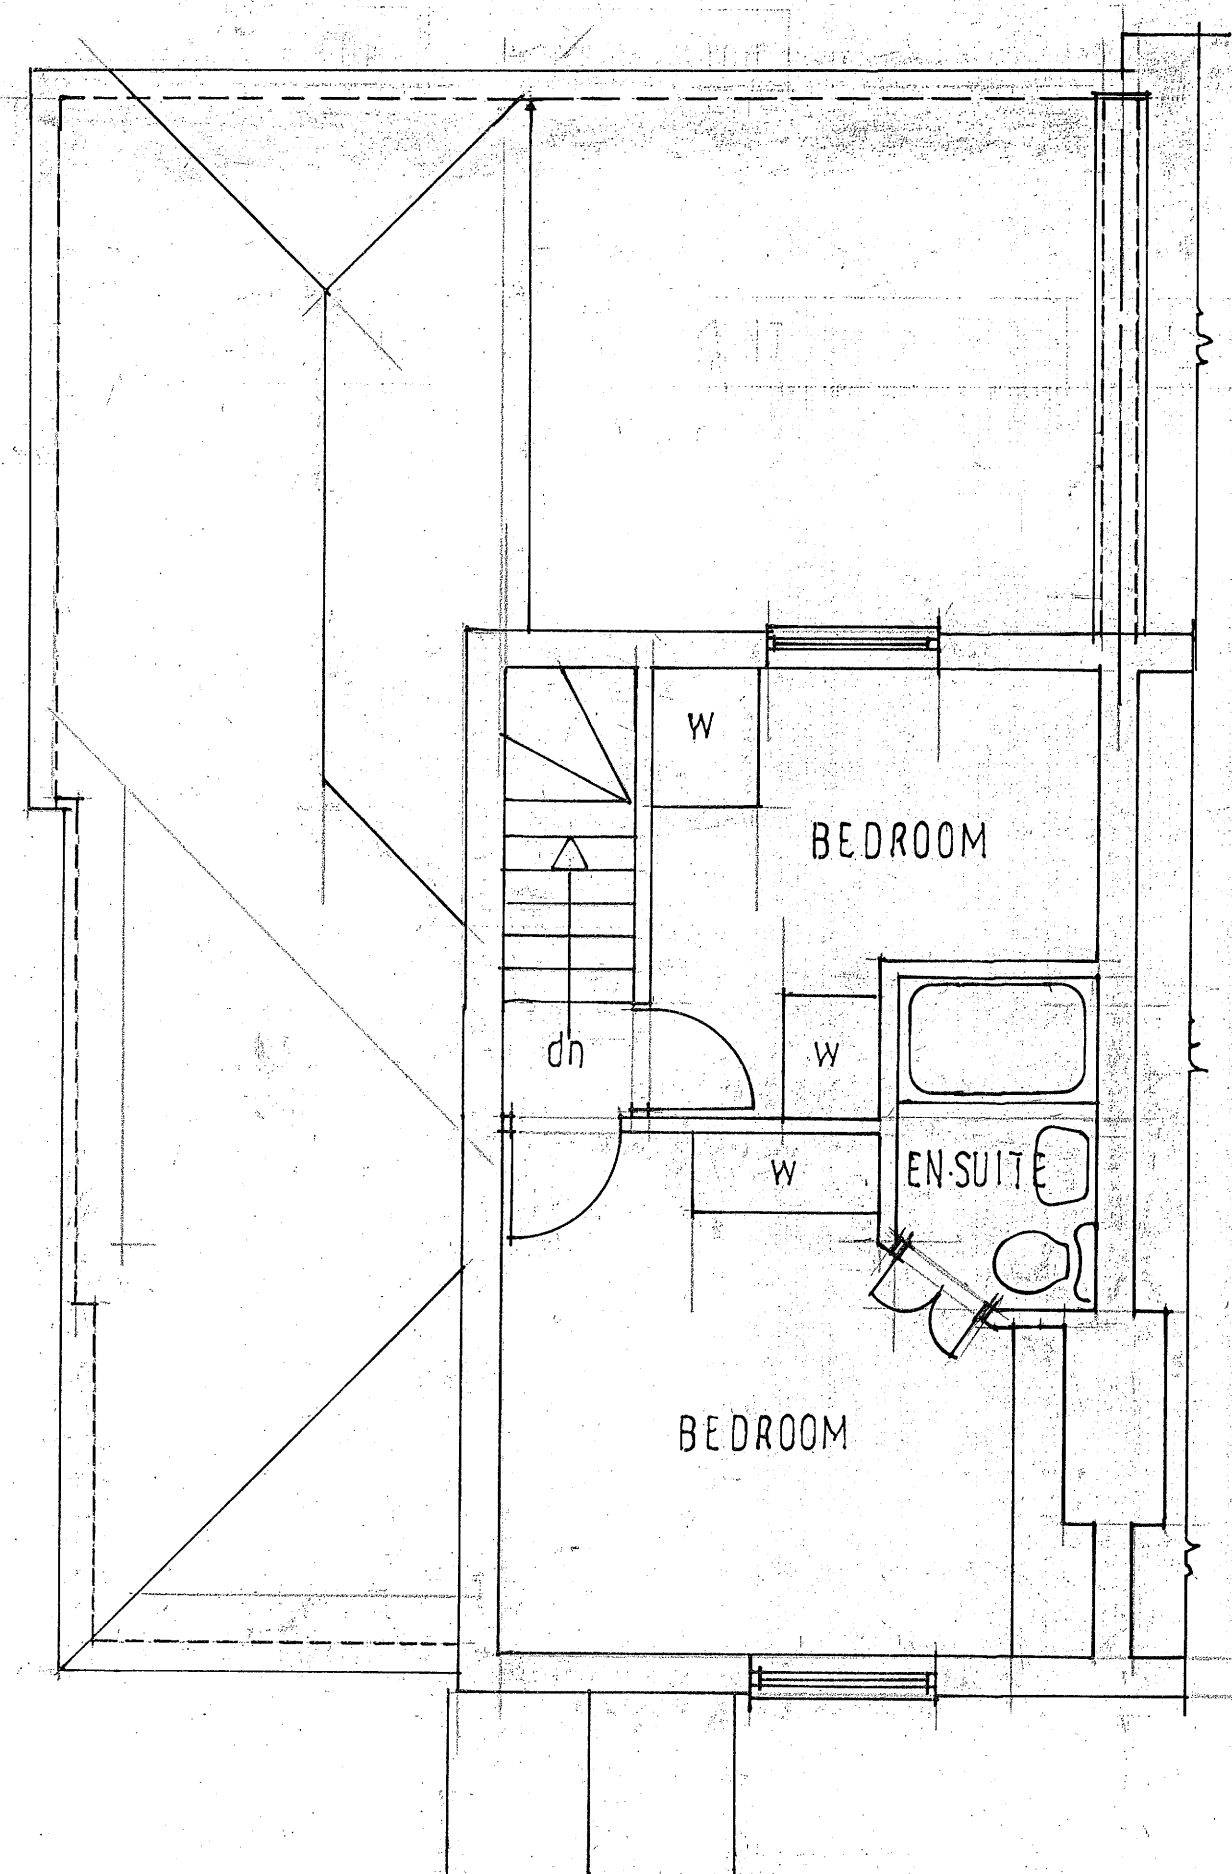


FIRST FLOOR PLAN as existing

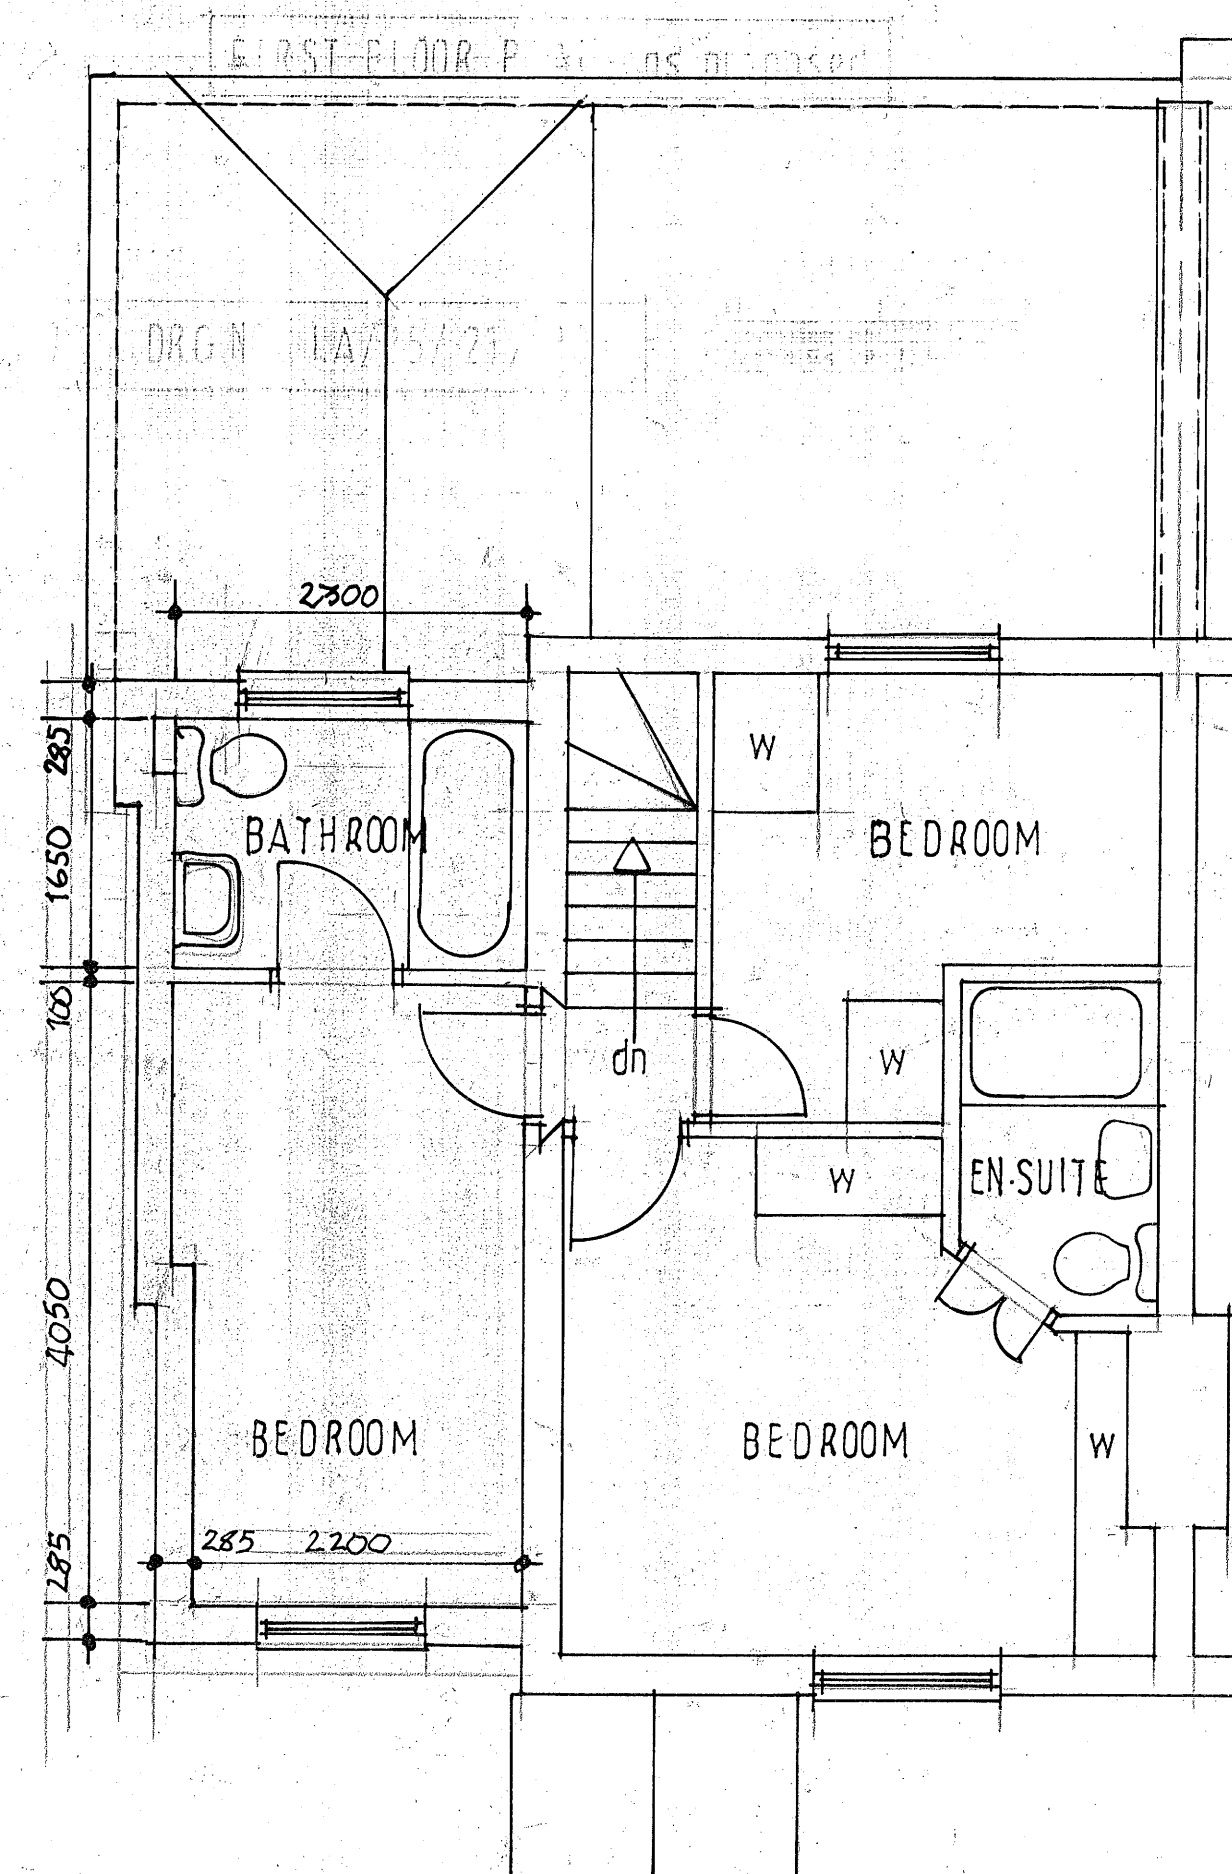

FIRST FLOOR PLAN as proposed

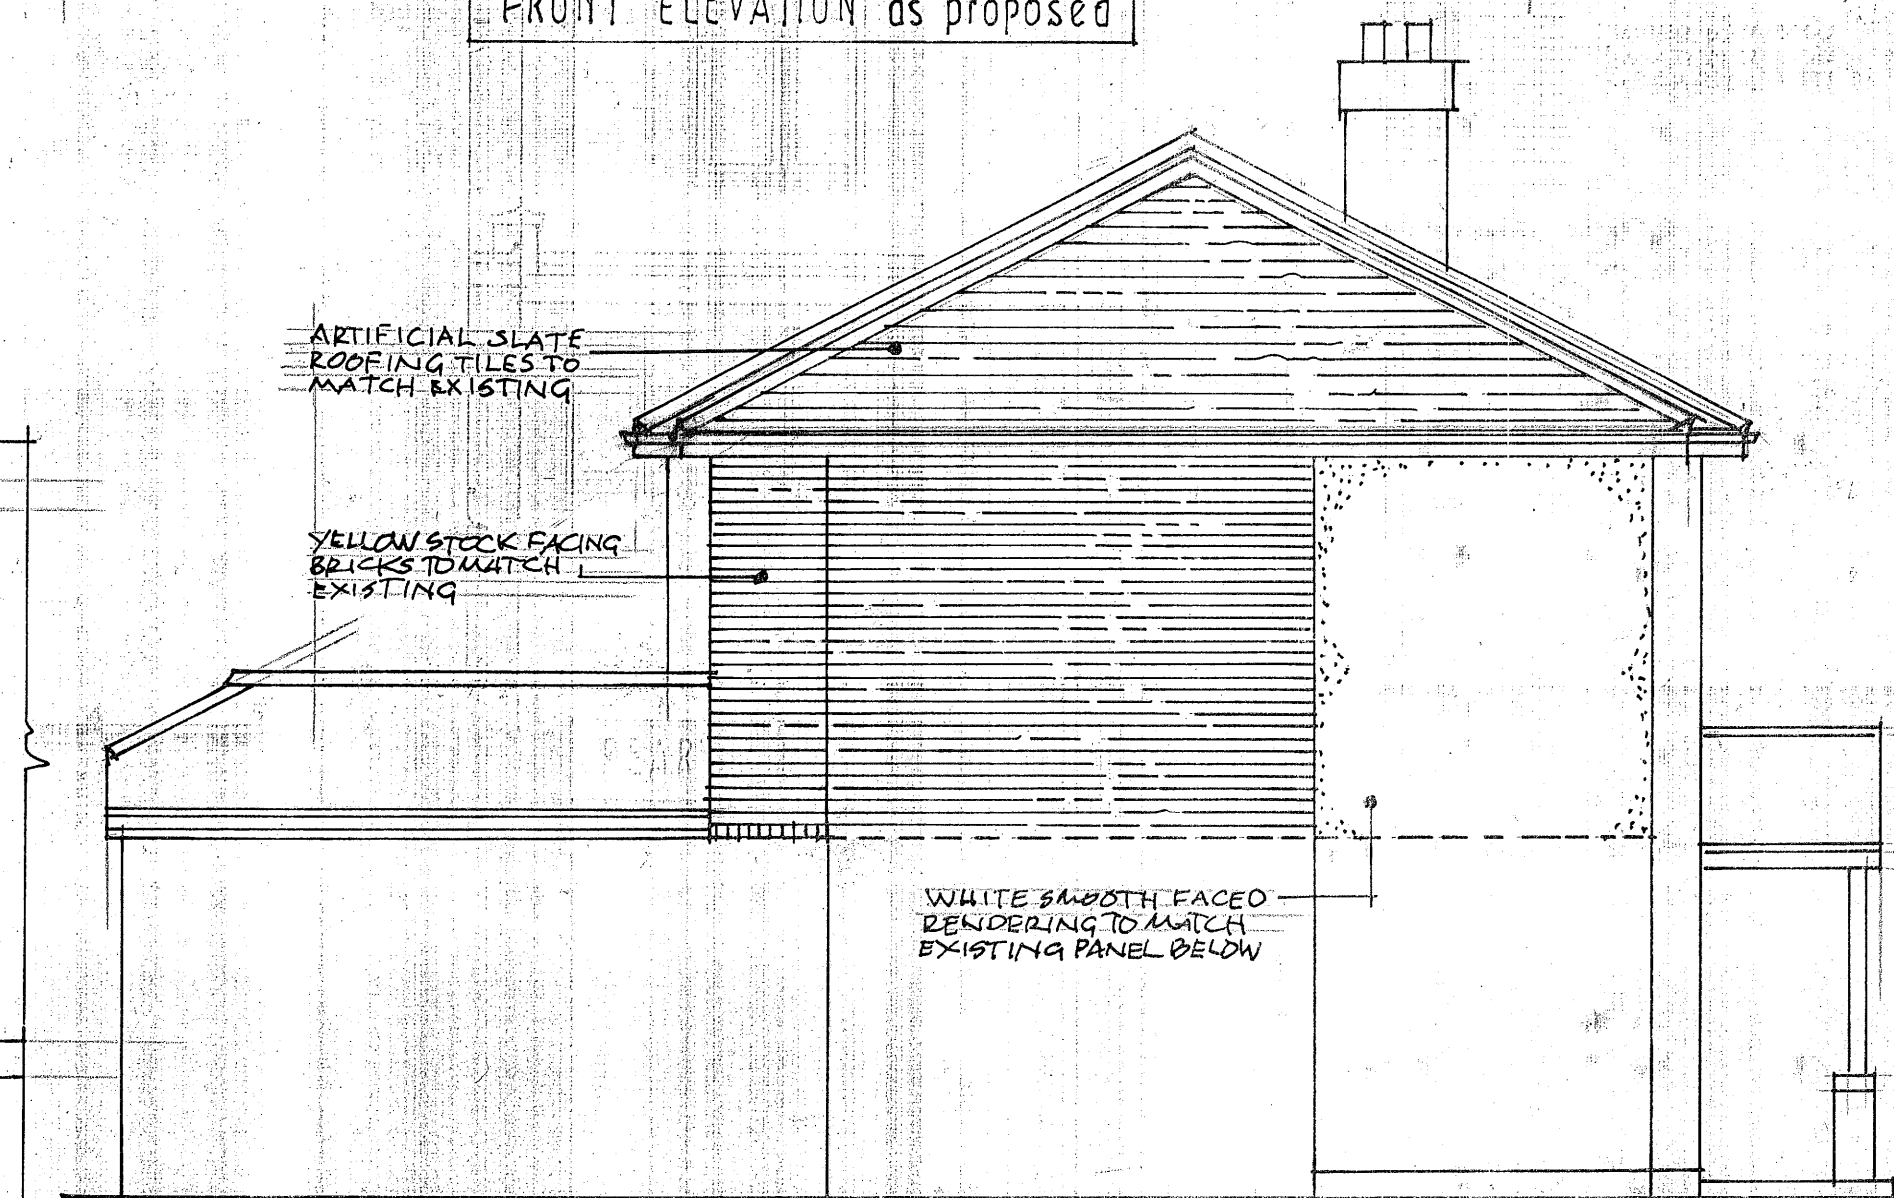

SIDE ELEVATION as proposed

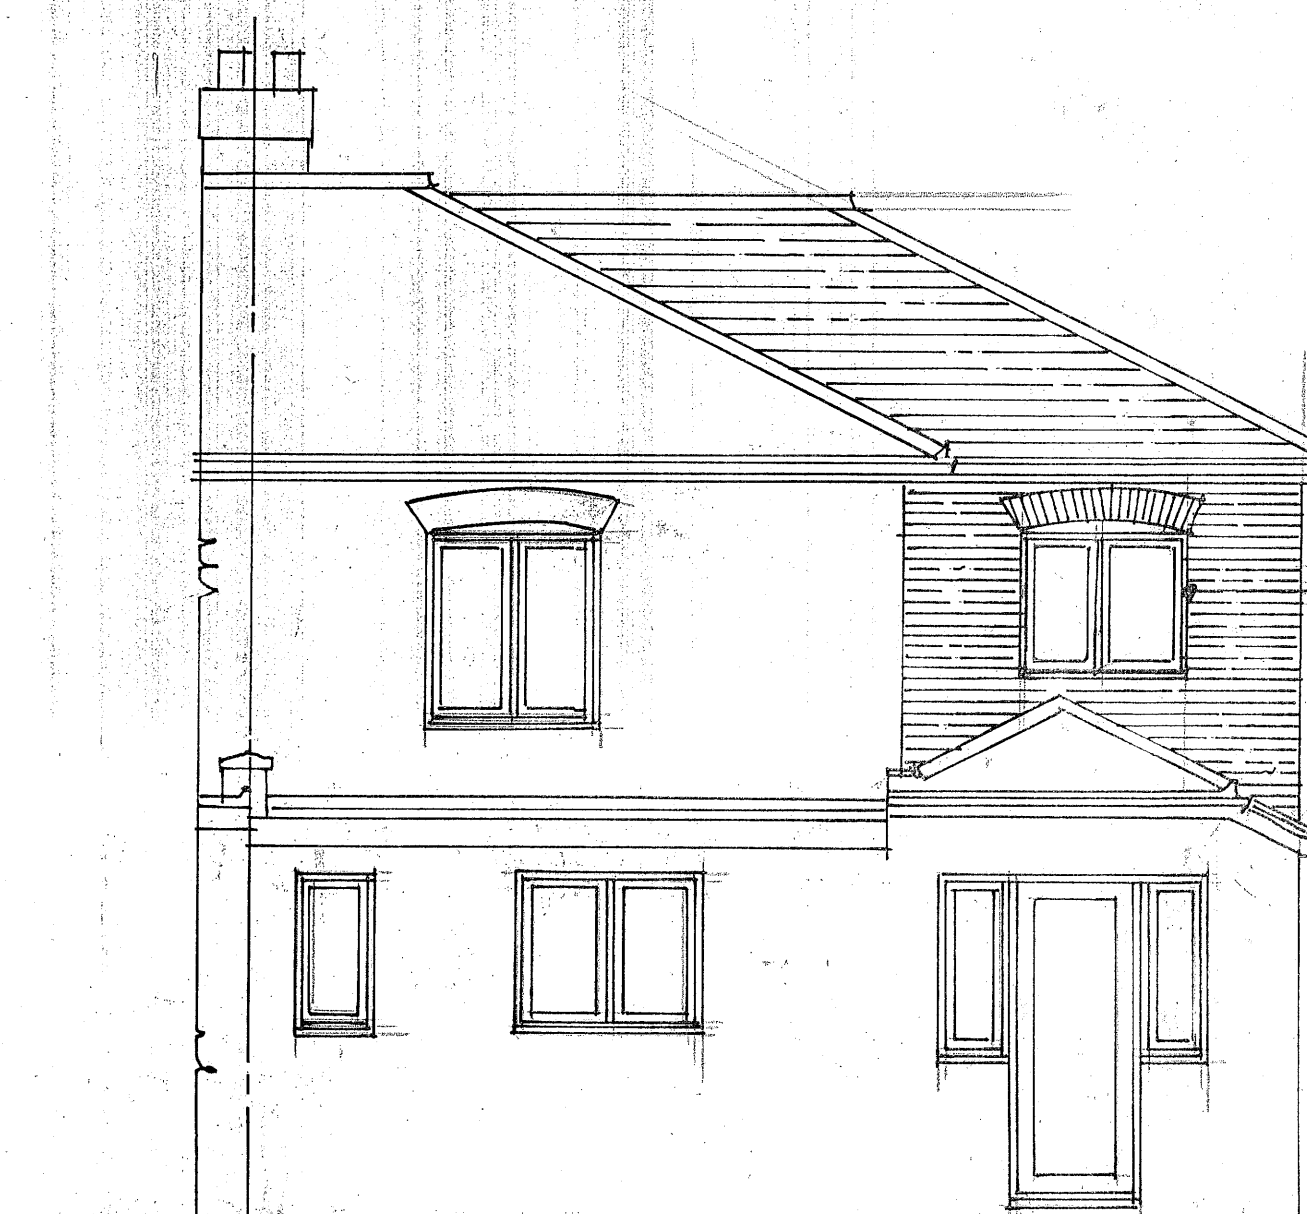

REAR ELEVATION as proposed