




PROPOSED FRONT
(WEST) ELEVATION
scale 1:100

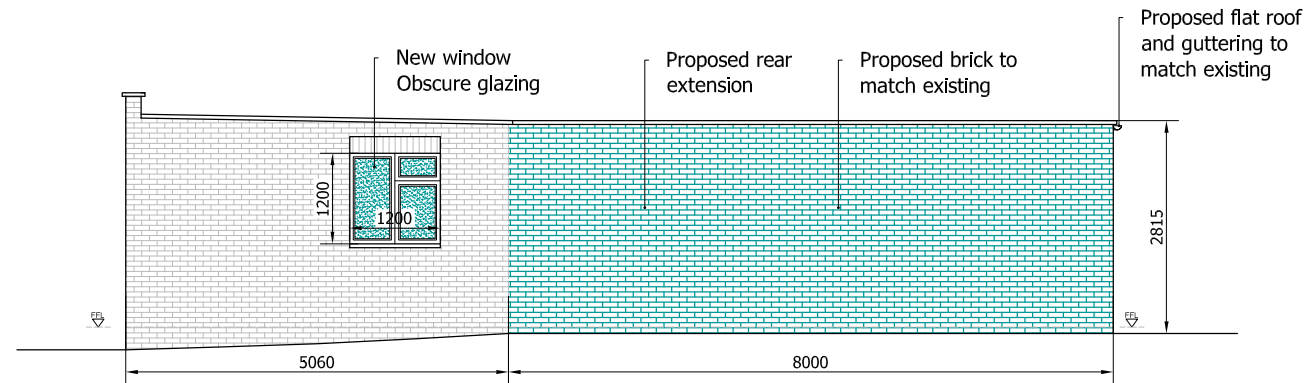

PROPOSED SIDE
(SOUTH) ELEVATION
scale 1:100

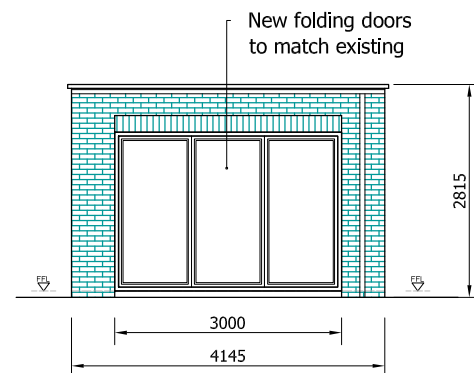

PROPOSED REAR
(EAST) ELEVATION
scale 1:100

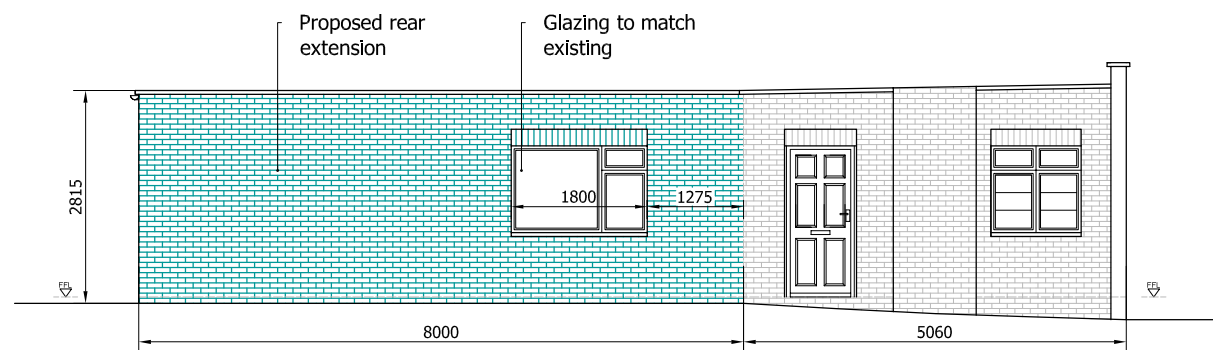

PROPOSED SIDE
(NORTH) ELEVATION
scale 1:100



CADGUYS ARCHITECTURAL SERVICES

Project
KENDELRENE, RHODODENDRON AVENUE, MEOPHAM, GRAVESEND, DA13 0TT

Rev Date Details
A 240725 Initial planning drawings issued

Dimensions to be verified on site
by contractor prior to
commencement of work



CAD
GUYS

07512090919
www.cadguys.co.uk
sonny@cadguys.co.uk

15-17 Middle Street,
Brighton, BN1 1AL
T: 0751 20 90 919
E: Sonny@cadguys.co.uk
W: www.cadguys.co.uk

Drawing Title
Proposed Elevations

Date
JULY-2025

Scale
1:100/A3

Project No.
CG-314

Drawing No.
PL/06

Drawn by/Checked by
SM

This is the copyright of the practice
and may not be reproduced in part
or in whole without the prior
written consent of the practice.