



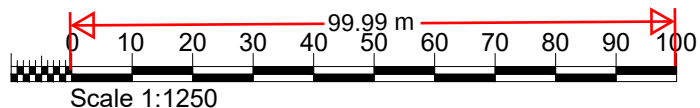

This drawing remains the Copyright of the architects and may not be reproduced in whole or in part without their written permission

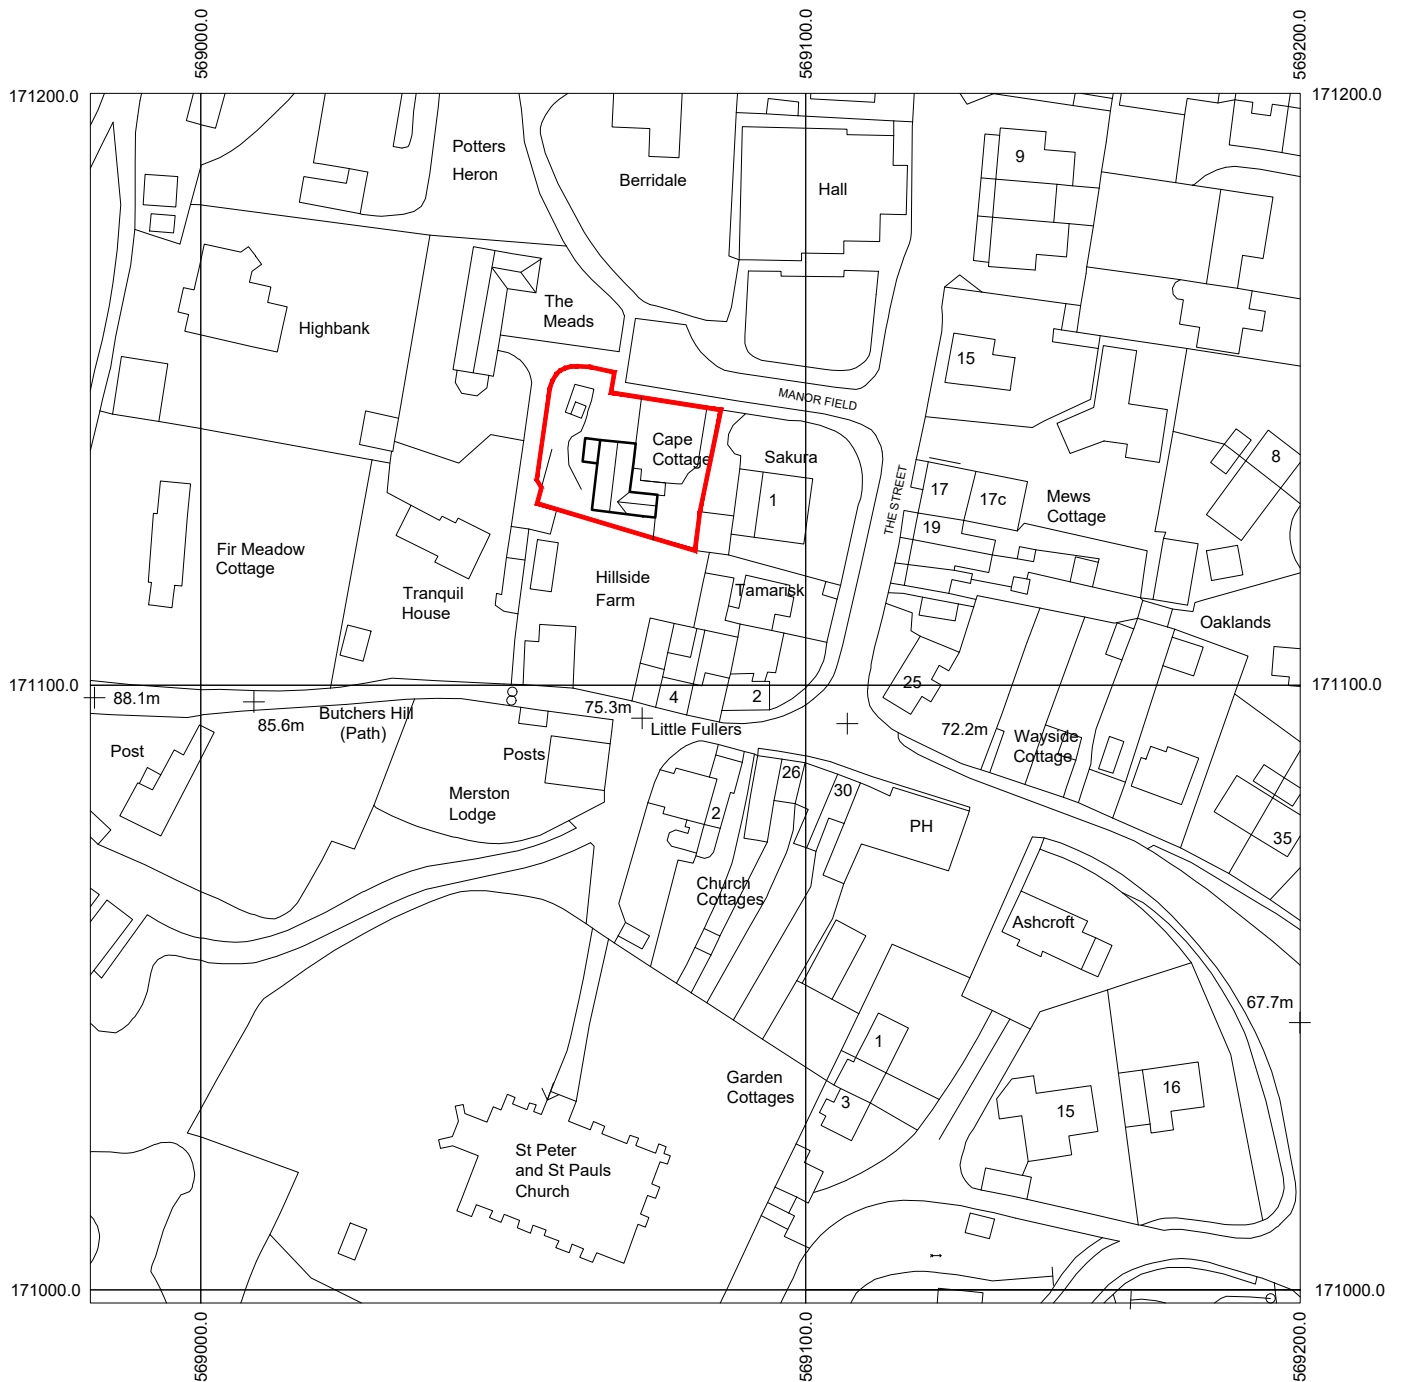

DAC

Architects

21 Stone Street,
Gravesend, Kent, DA11 0NP
Tel: 01474 566996
Fax: 01474 320374
Design@DACarchitects.co.uk

CLIENT
Mr Andrew West

PROJECT
Cape Cottage

TITLE
Site Location Plan 1:1250

SCALE
1:1250

DRAWN BY
LDM

PROJECT NO.
5490

DATE
06/02/25

DRAWING No. REVISION
P-001 A