



NOTE - ALL DETAILS AS PROVIDED AND
EXTRACTED FROM ASTON LAND SURVEYS
DETAILS AND DWG No AGR/2090/1

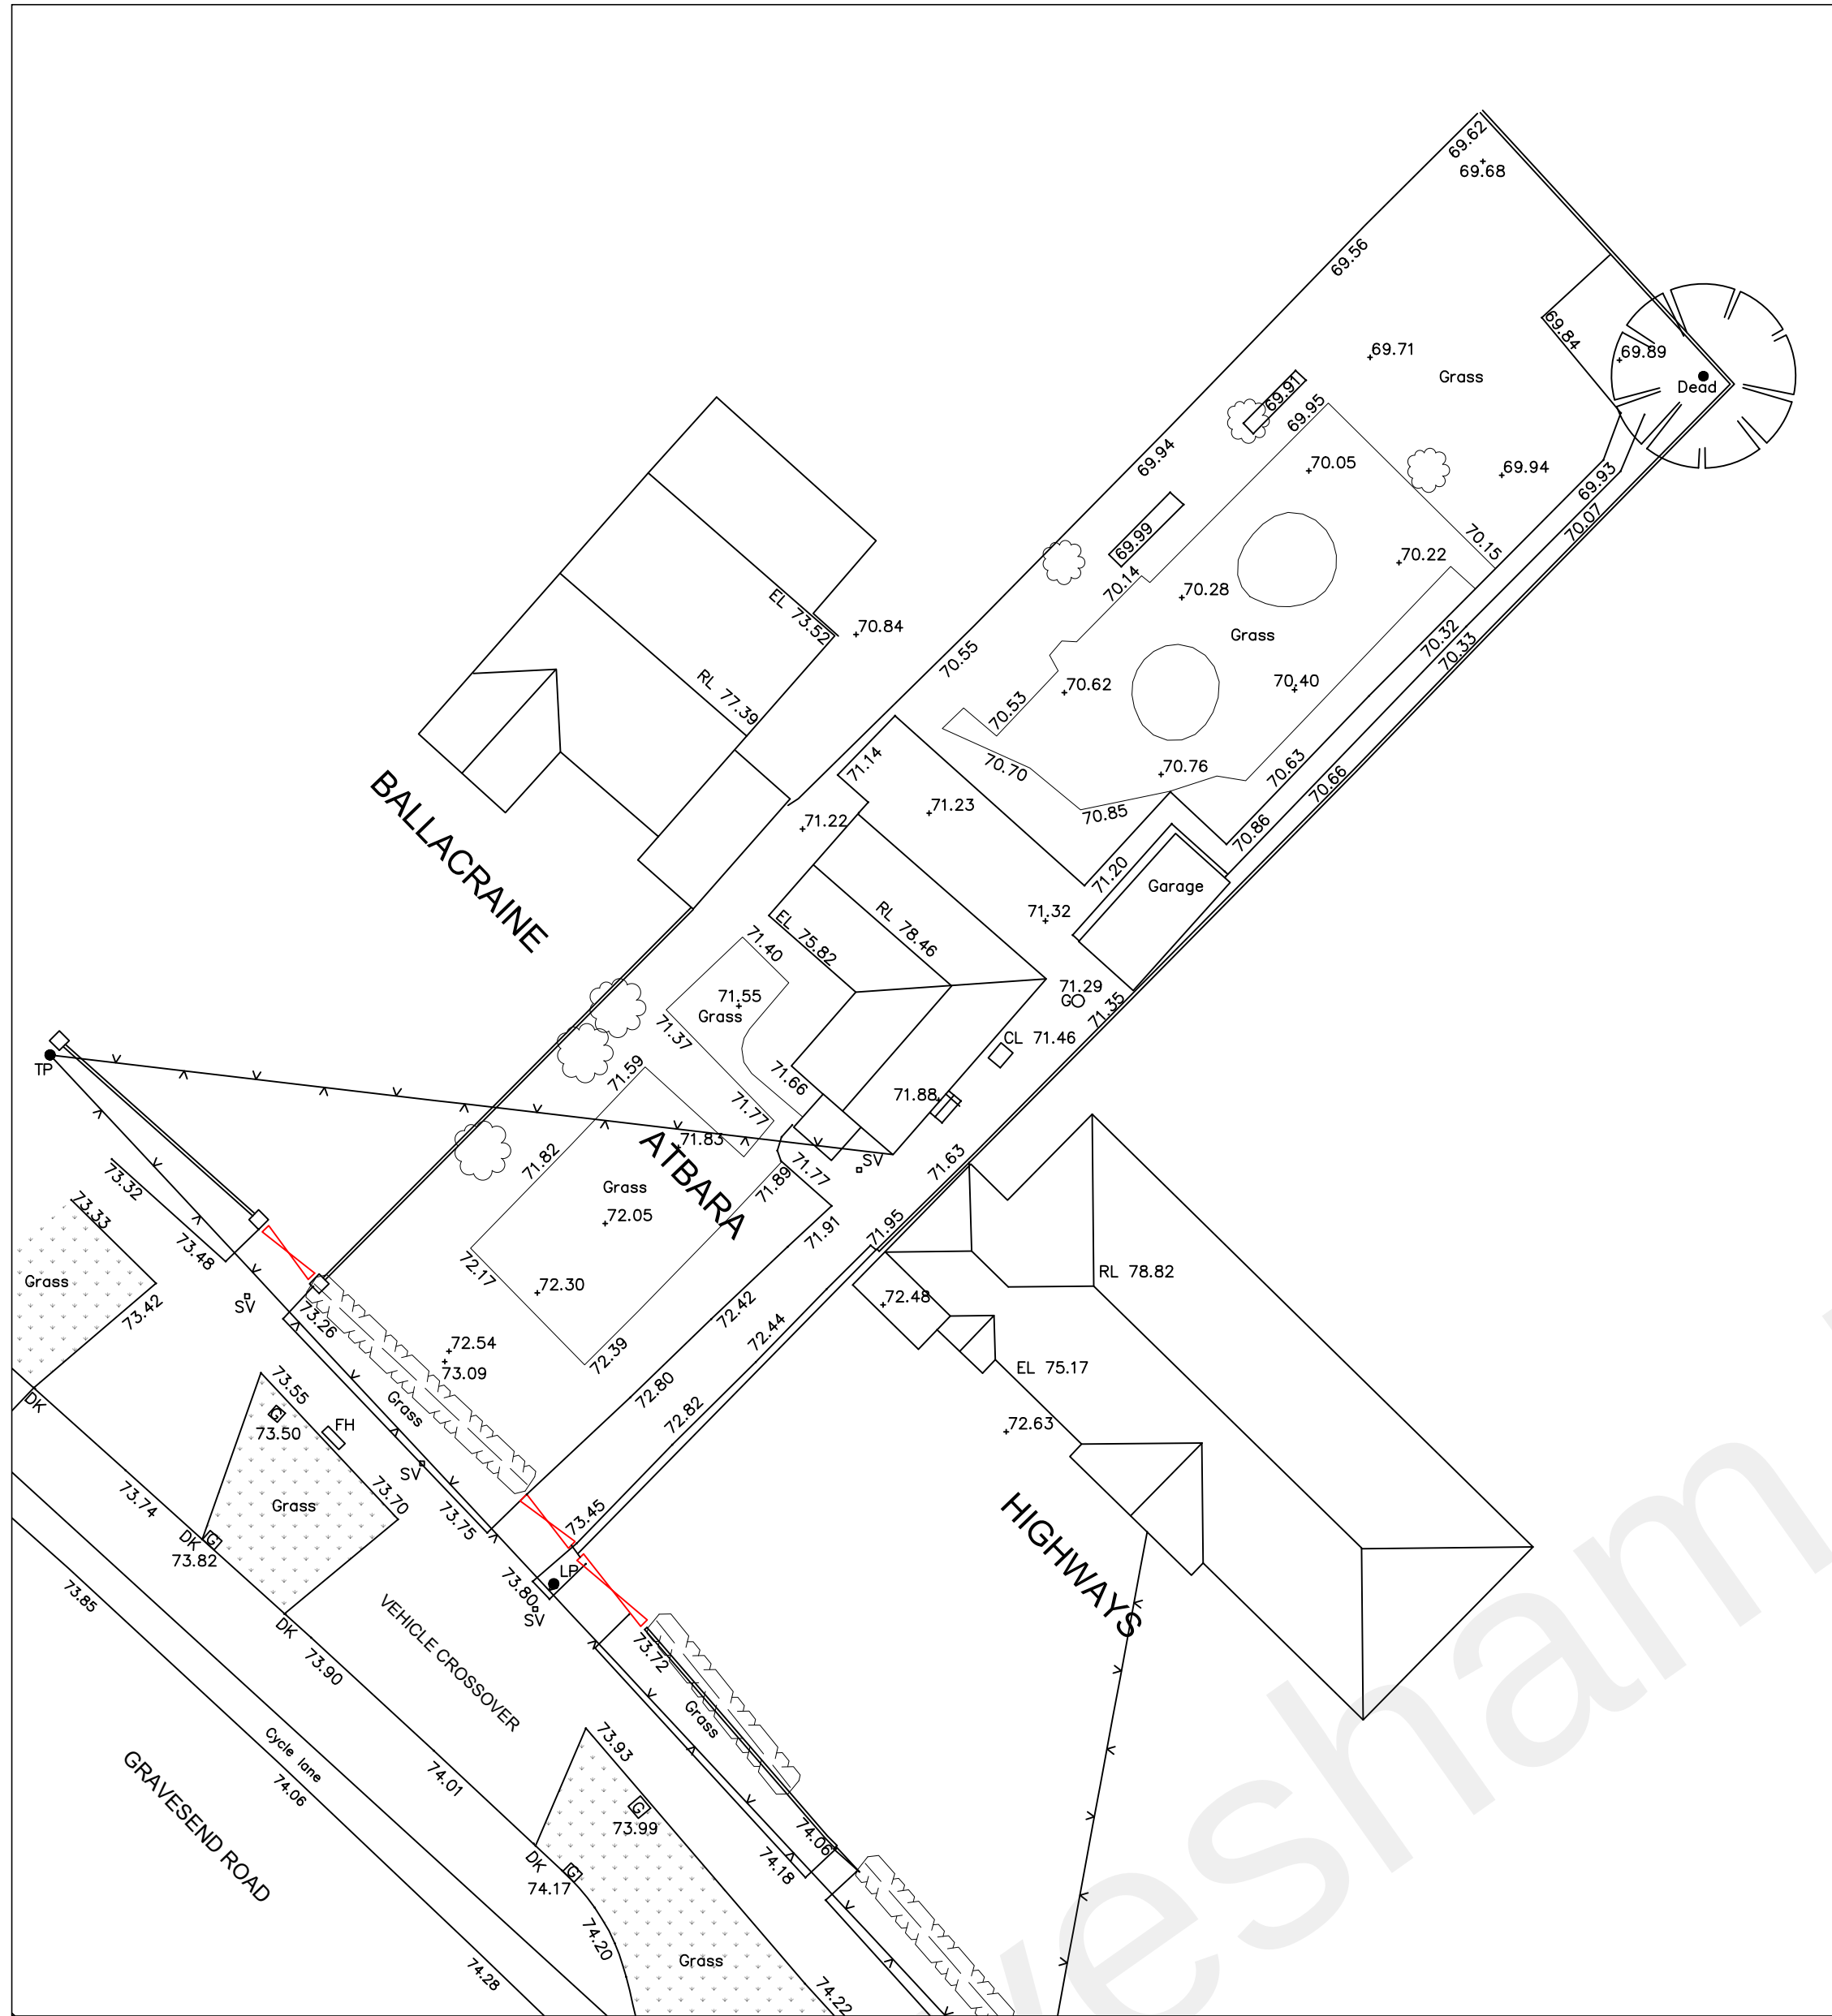


BLOCK PLAN
AS EXISTING
(1:200)

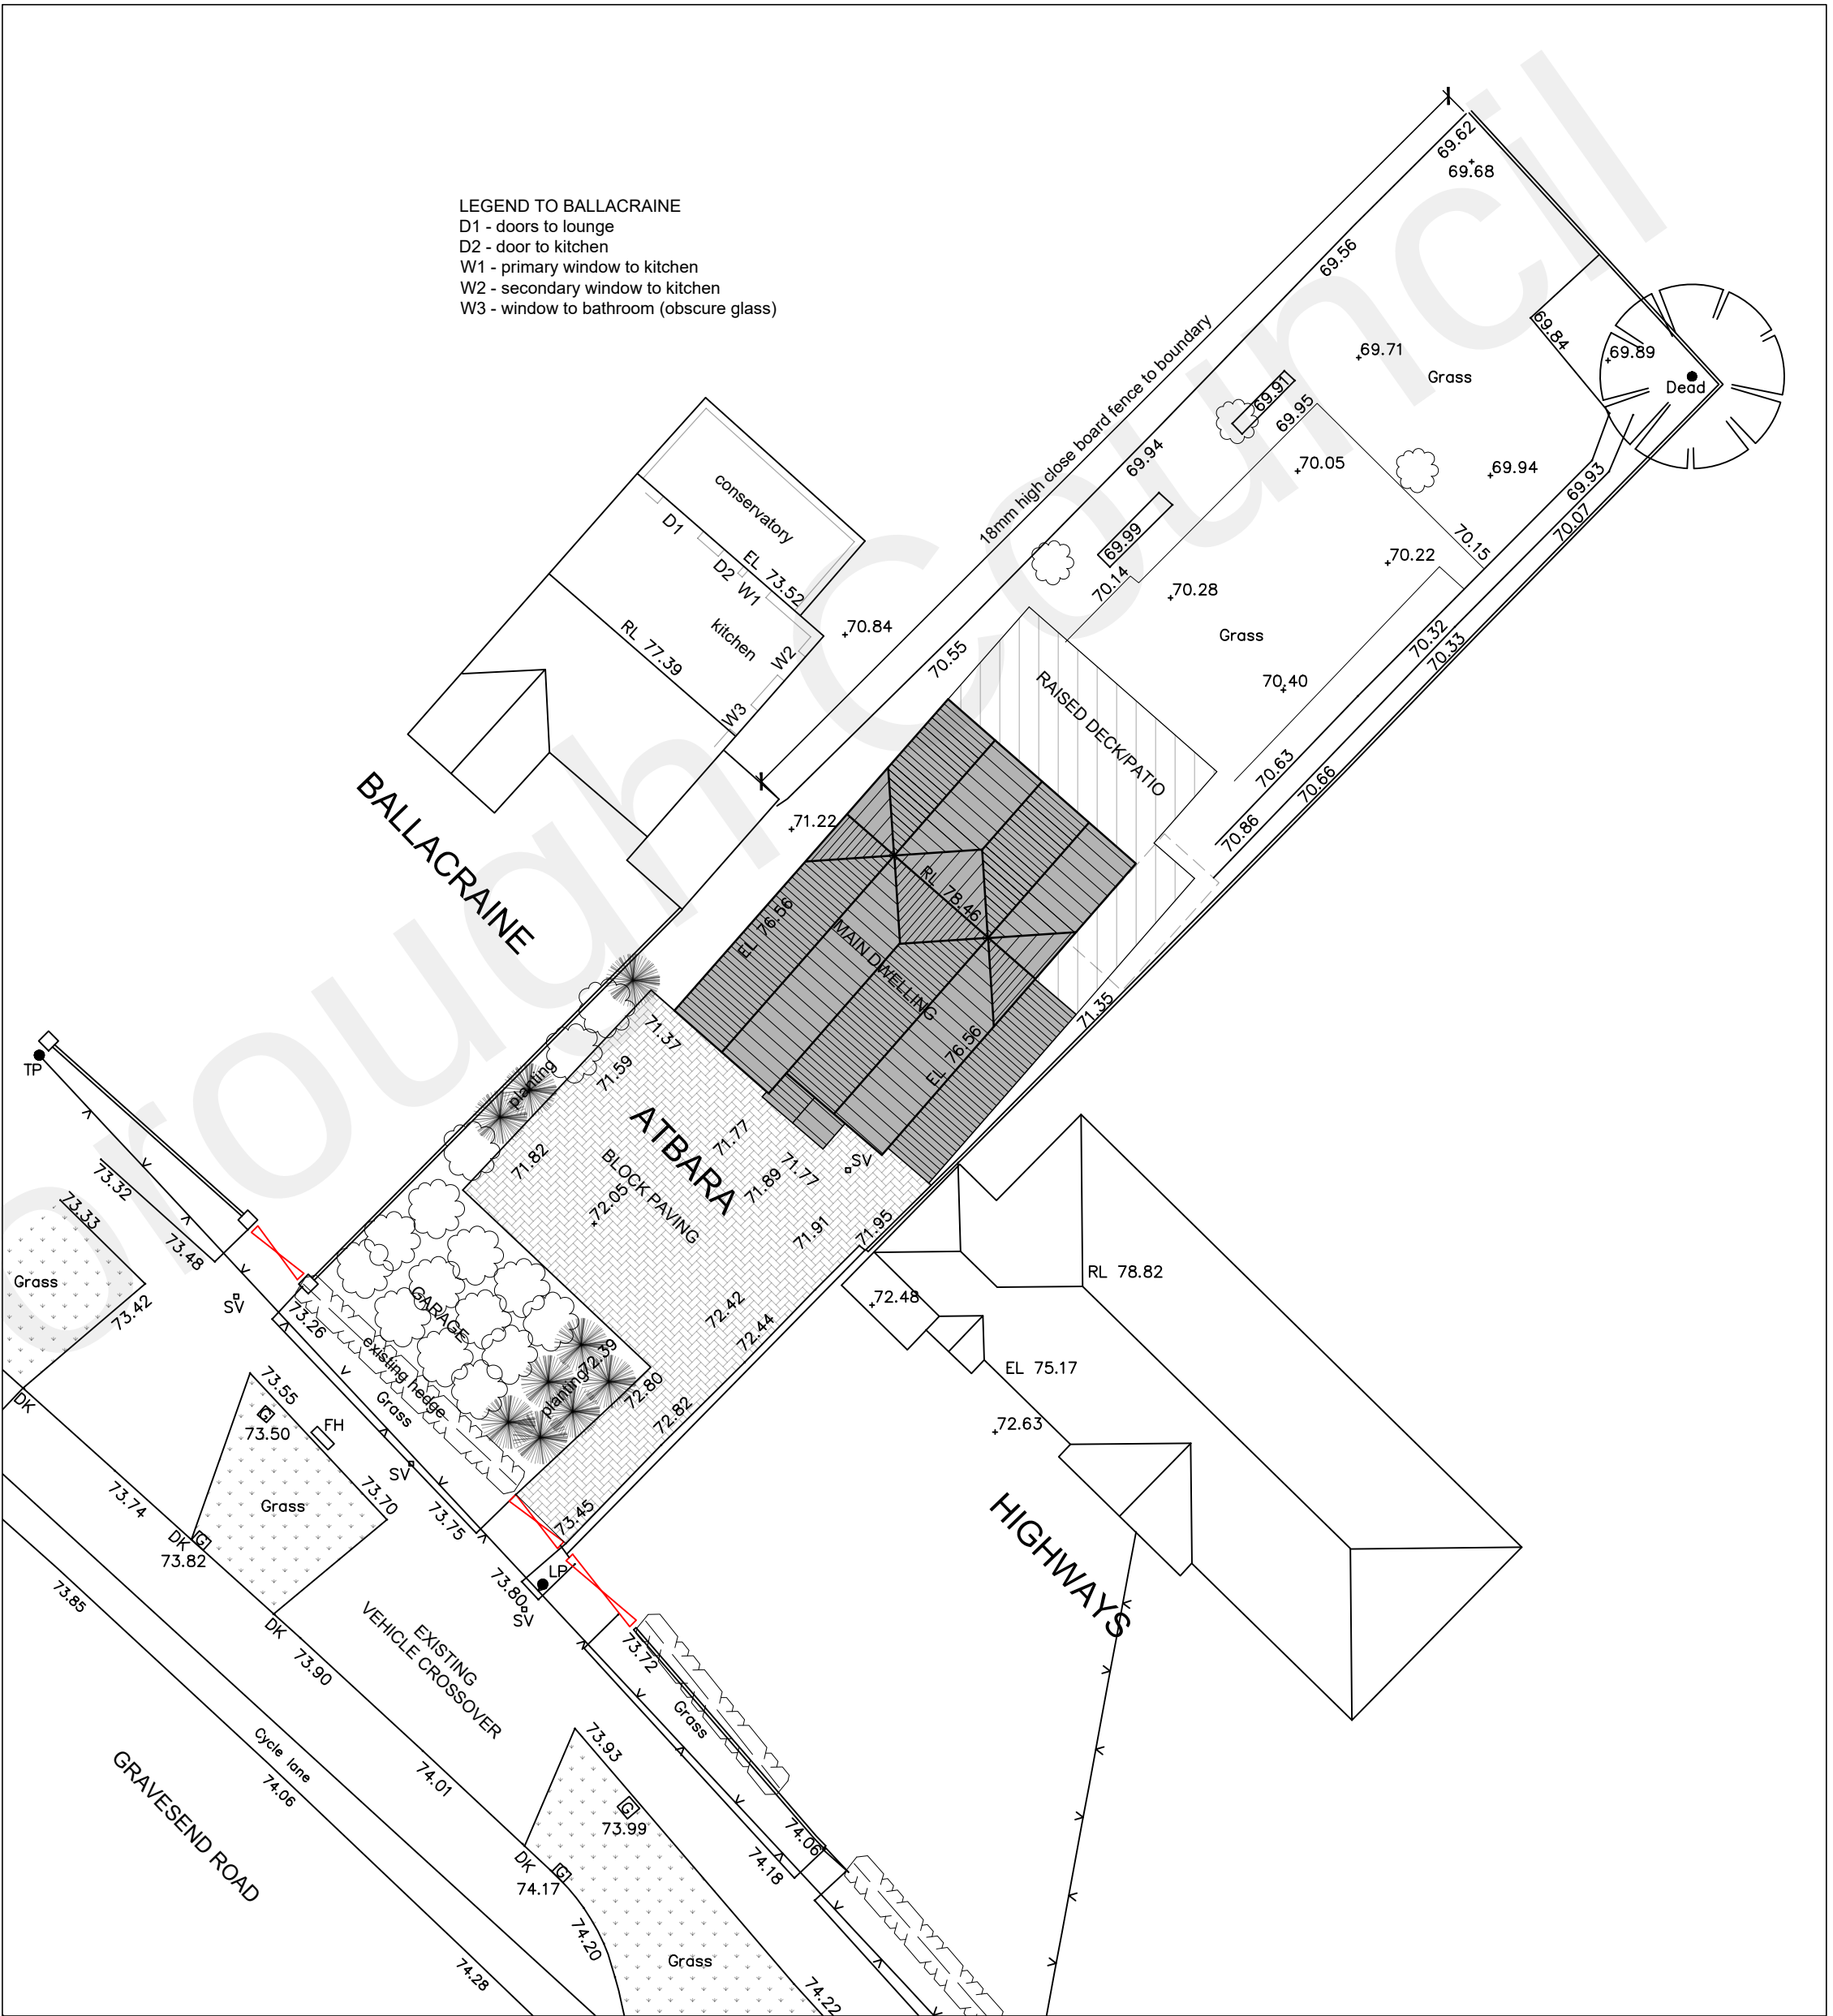

BLOCK PLAN
AS PROPOSED
(1:200)

MATERIALS
HARDSTANDING - BLOCK PAVING ON PERMEABLE
SUB-BASE OR DRAINING TO SOAKAWAY

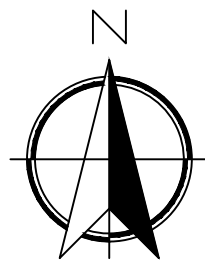

SCALE BAR @ 1:200

22/02/22	B	Garage omitted. Window & doors details to Ballacraigne added
29/12/21	A	Correct scale bar added
Date	No	Revision
Penfold Project Services		
Epmarket, Wrotham Road, Meopham, Kent, DA13 0JH Telephone: 01474 816690 e-mail: apenfold448@btinternet.com		
Job Title:	ATBARA GRAVESEND ROAD HIGHAM ROCHESTER KENT ME3 7EQ	
Dwg Title:	BLOCK PLANS AS EXISTING & AS PROPOSED	
Scale:	1:200 @ A1	
Dwg No.:	04B	
Date:	December 2021	