


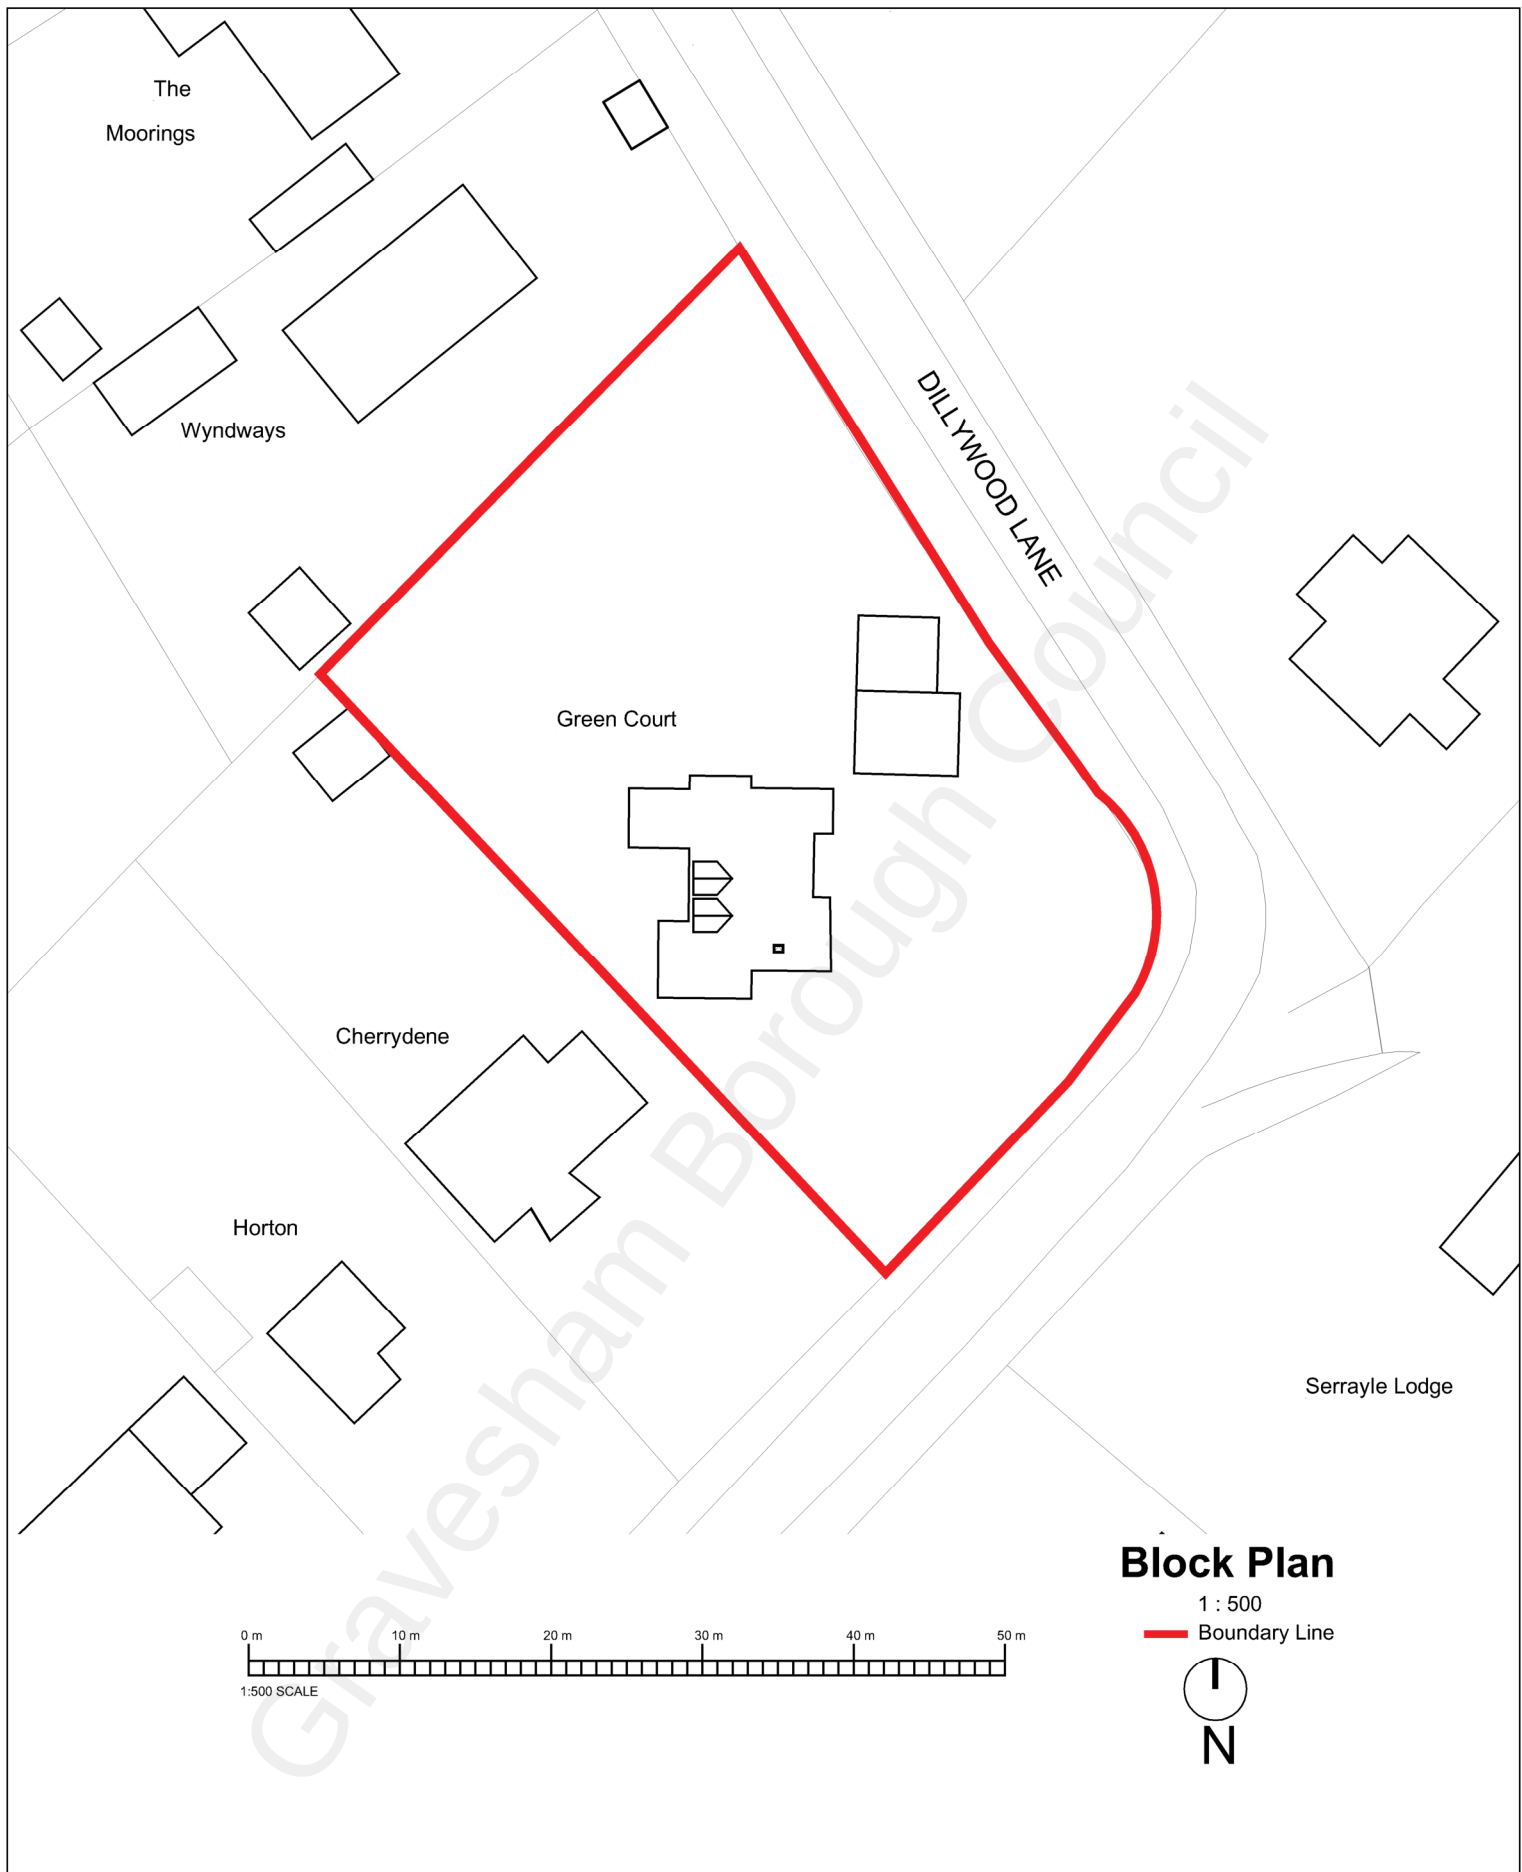

Block Plan

1 : 500

— Boundary Line



This drawing is protected under copyright



PROJECT

Green Court, Dillywood Lane
Higham, ME3 7NT

SHEET

Proposed Block Plan

CLIENT

Fisher

Date
14/11/22

Project Number
433

Scale (@ A4)
1 : 500

REV

Drawn by
AK

Checked by
AK

DRAWING NUMBER

PL101