
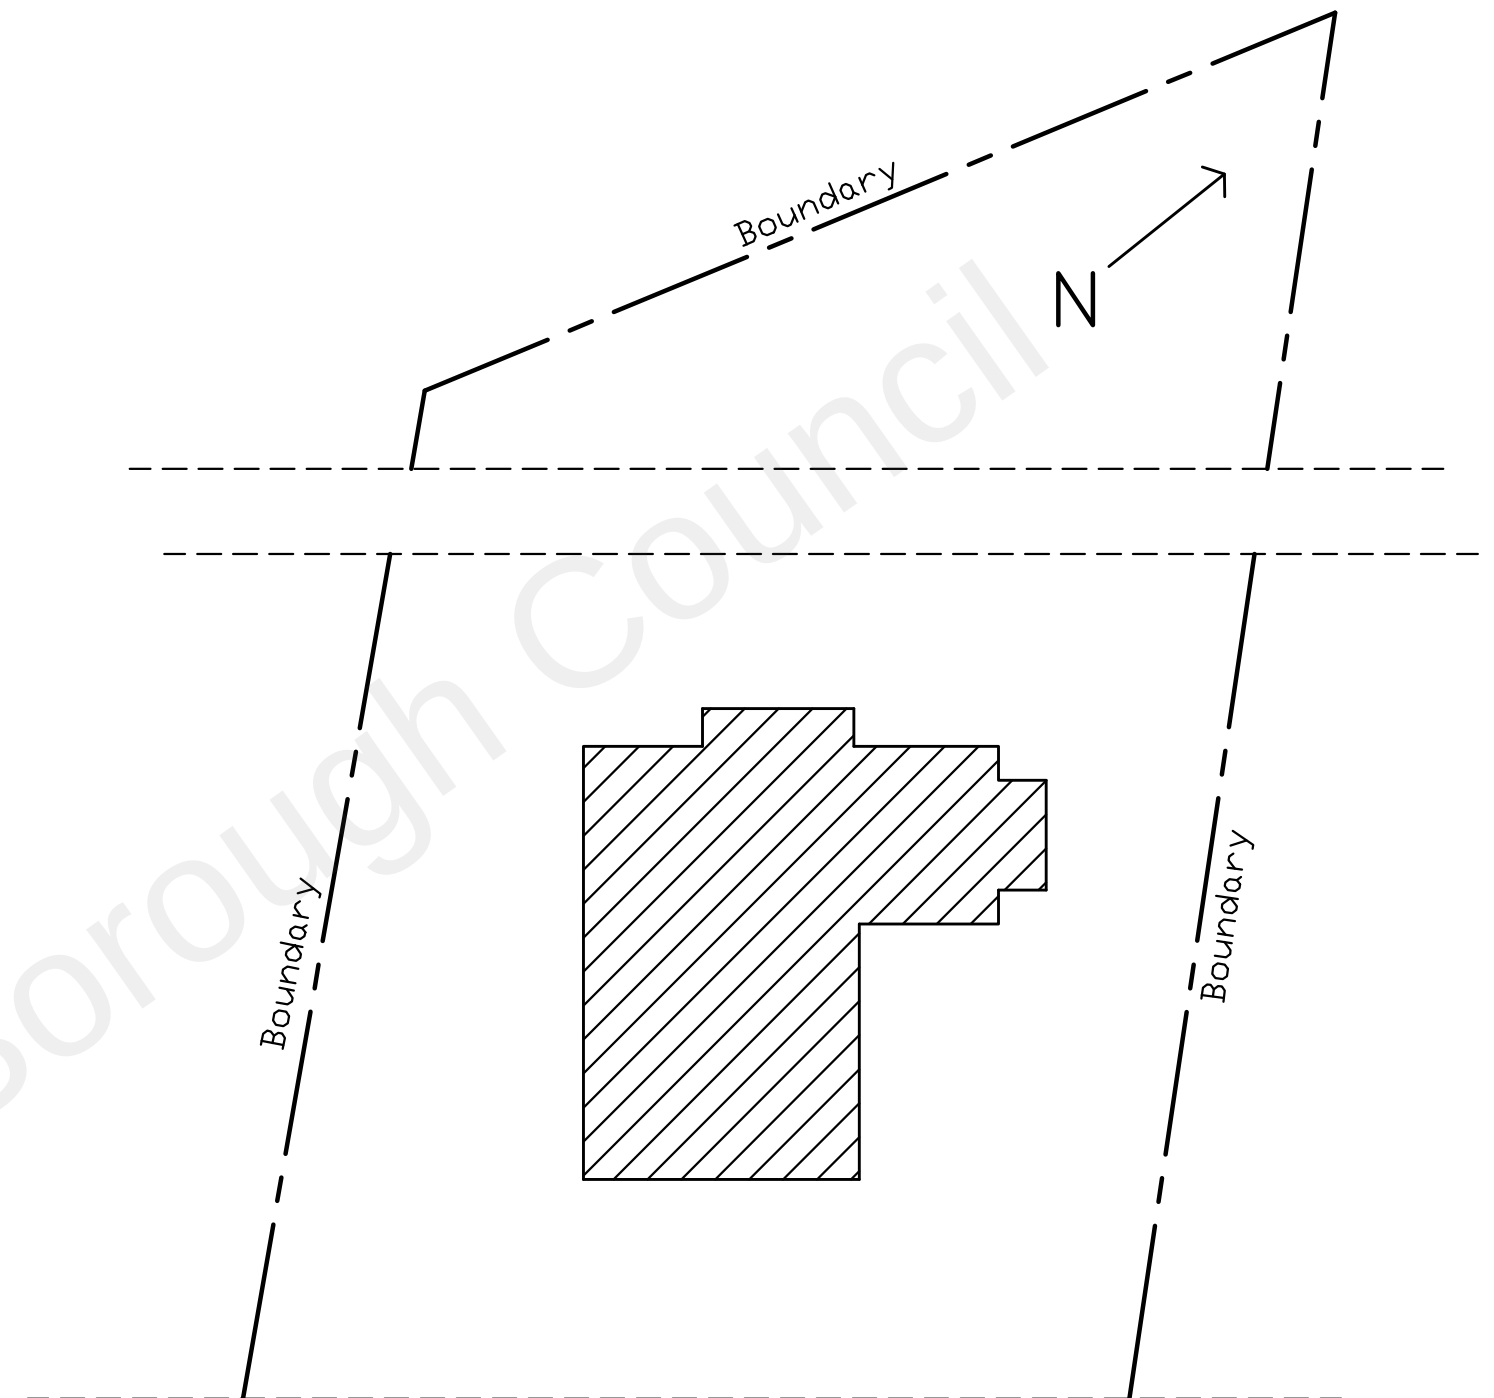


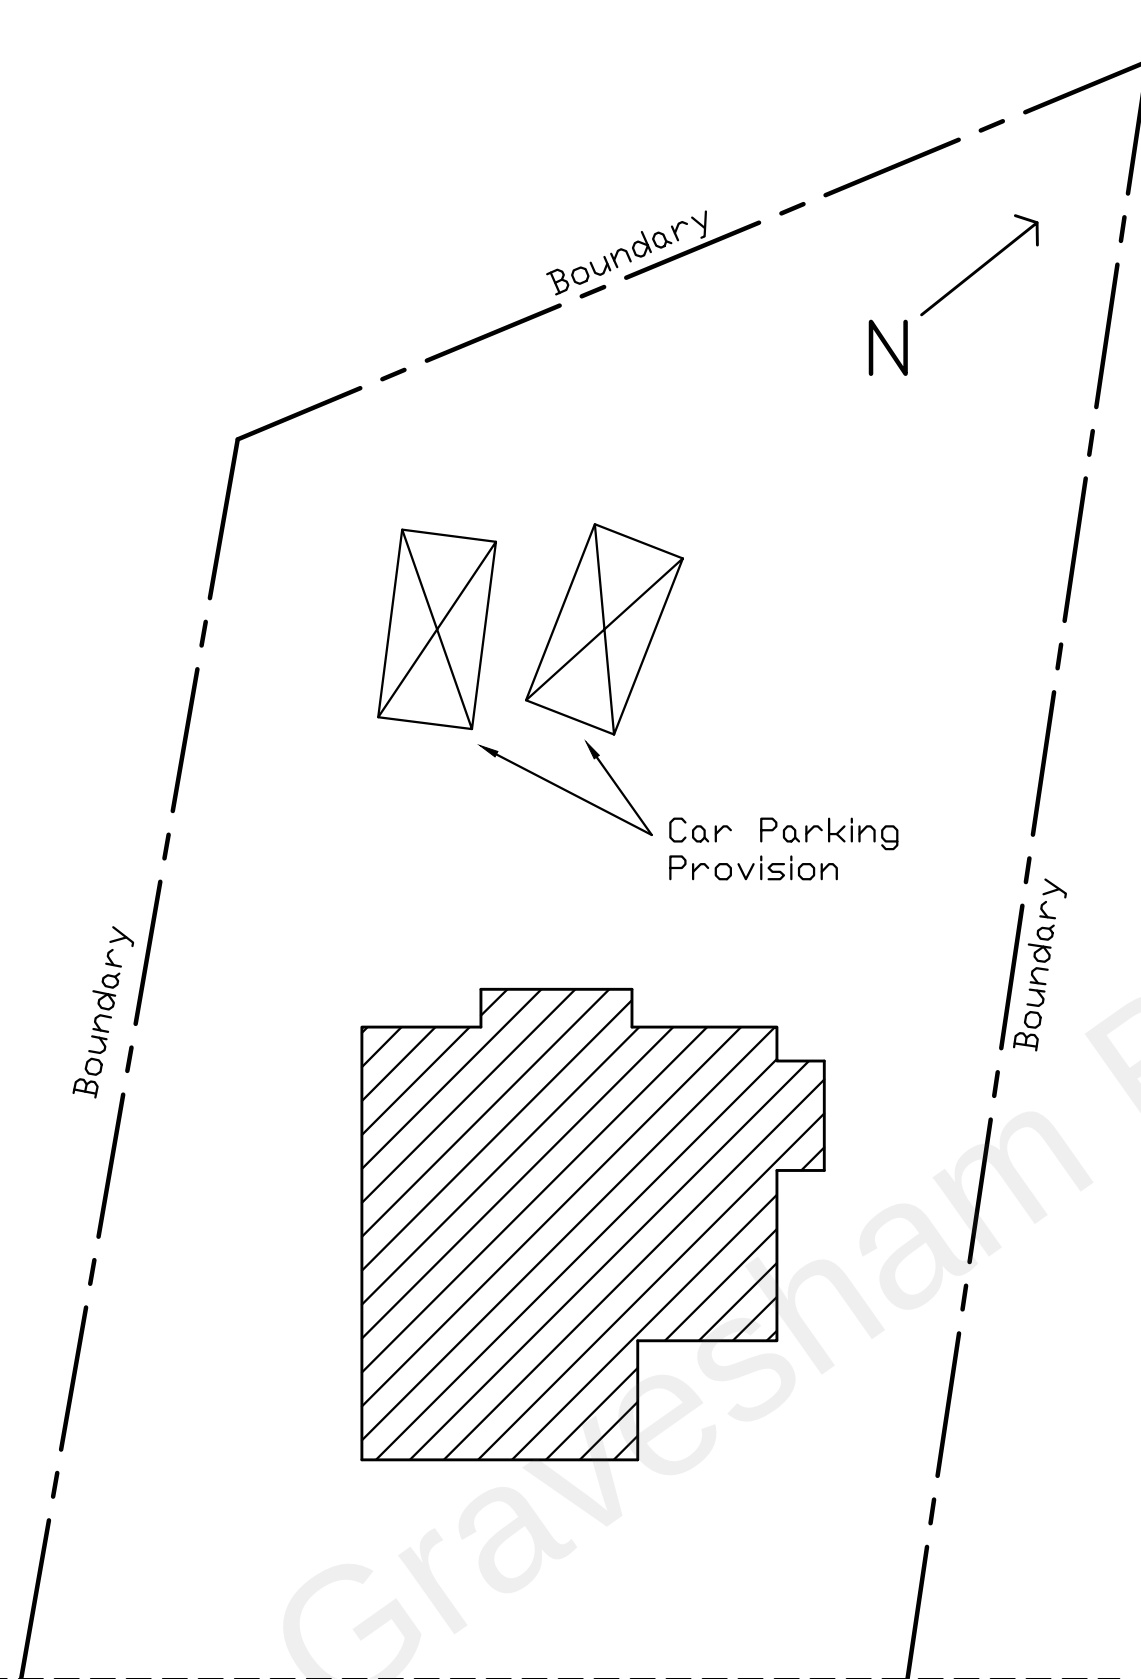

All Items, Notes, Dimensions & General Design Contained On This Drawing Are For Guidance Purposes Only.

Nominated Builder Or Person Responsible For The Project Should Make A Thorough Check Prior To Commencement Of Works Against Site, Drainage Service Drawings, Current Building Regulations, British Standards & Codes Of Practice.

The Originator (sJo) Will Not Accept Any Liability For Mistakes That Could Occur.

For:-

Mr & Mrs Farrington
27 Upper Avenue
Istead Rise
Kent DA13 9DA

Proposed

Scale

1:200

	Size
--	------

A4

Drawn	SJo
-------	-----

Date Oct. '22

Drawing No.

2210/01/BP

Revision

Proposed Plan

Scale:- 1:200

