
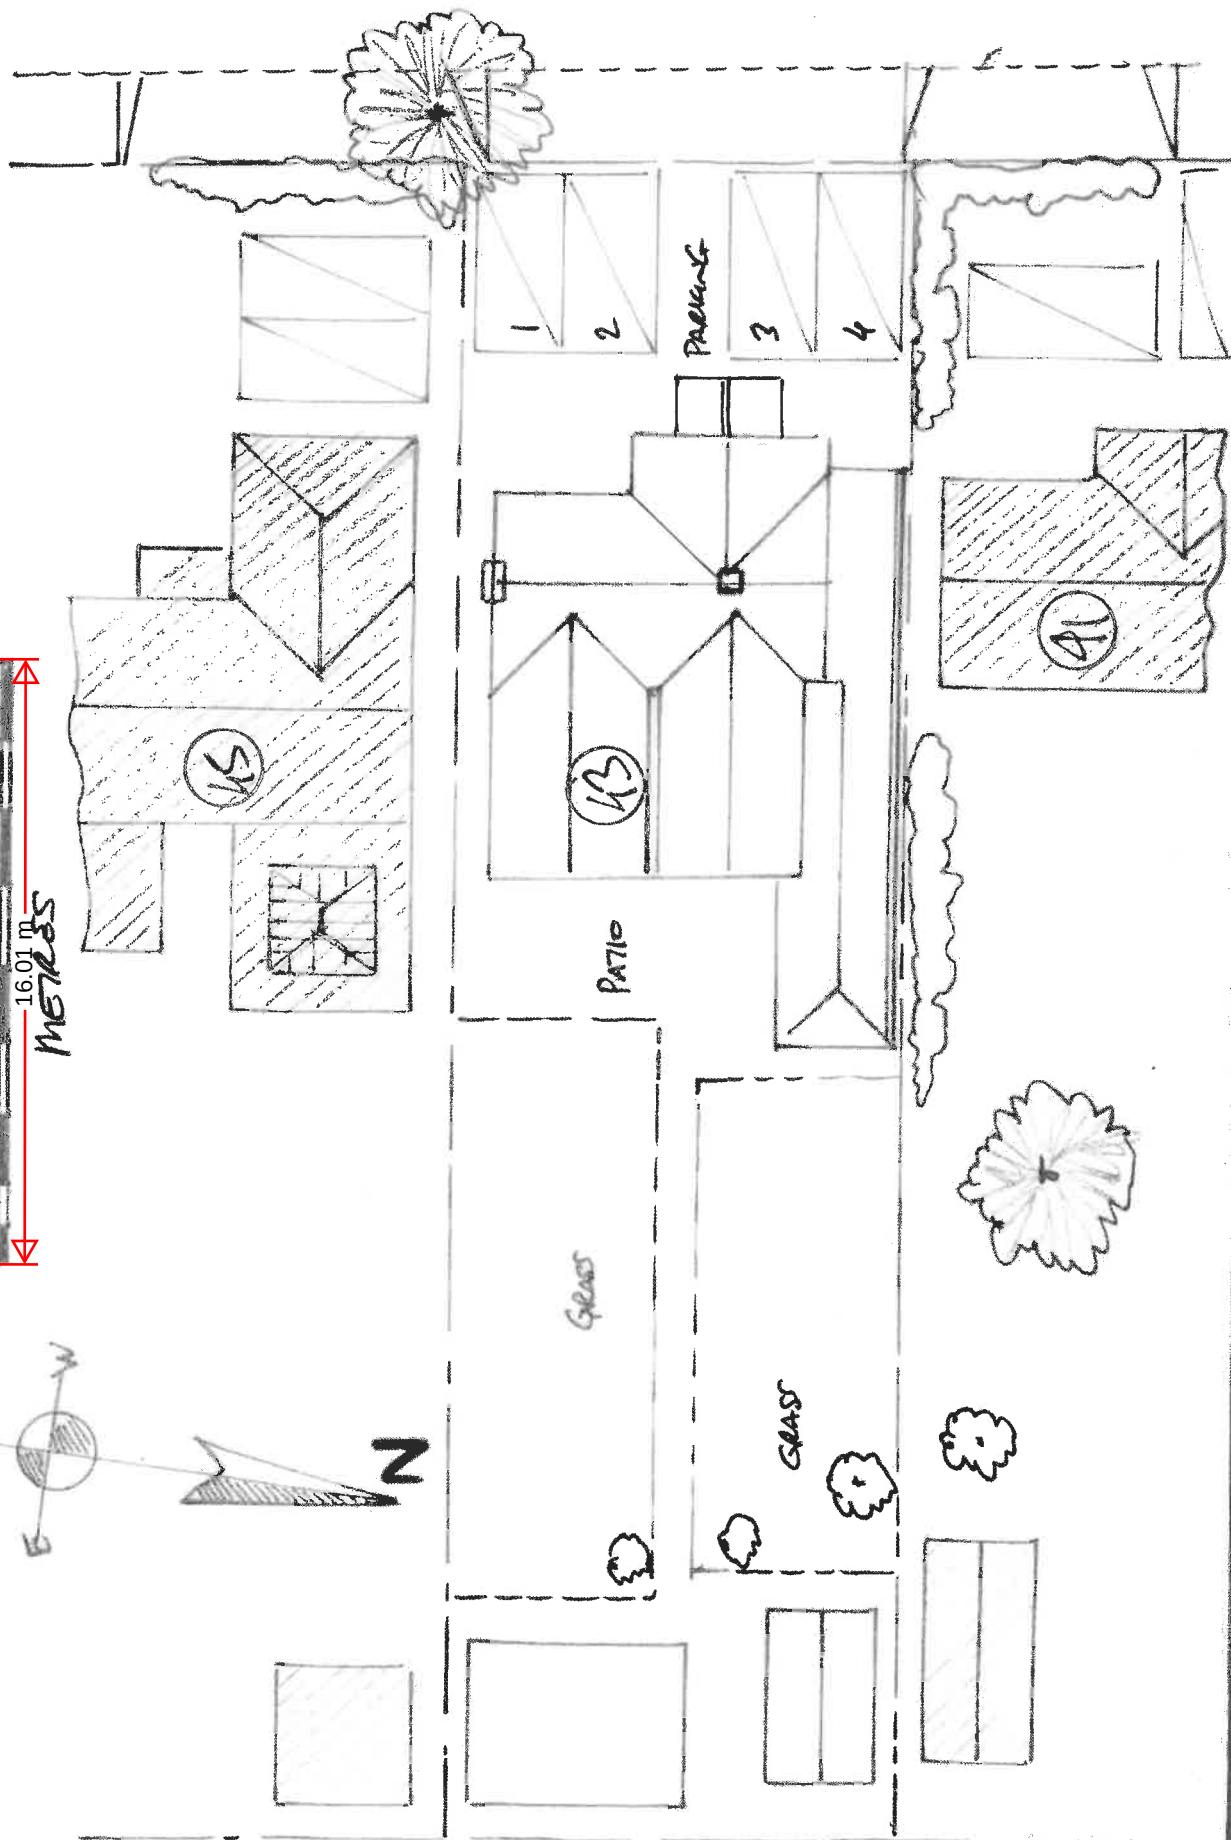


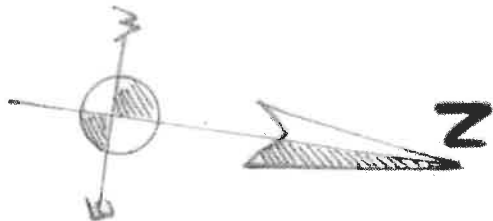

PROJECT	TITLE	DATE	SCALE	DRAWING	REV
43 WINDSOR ROAD	EXISTING BLOCK PLAN	SEP 1/2024	1:200 @ A4	DKM / 7/24 / 03	0