
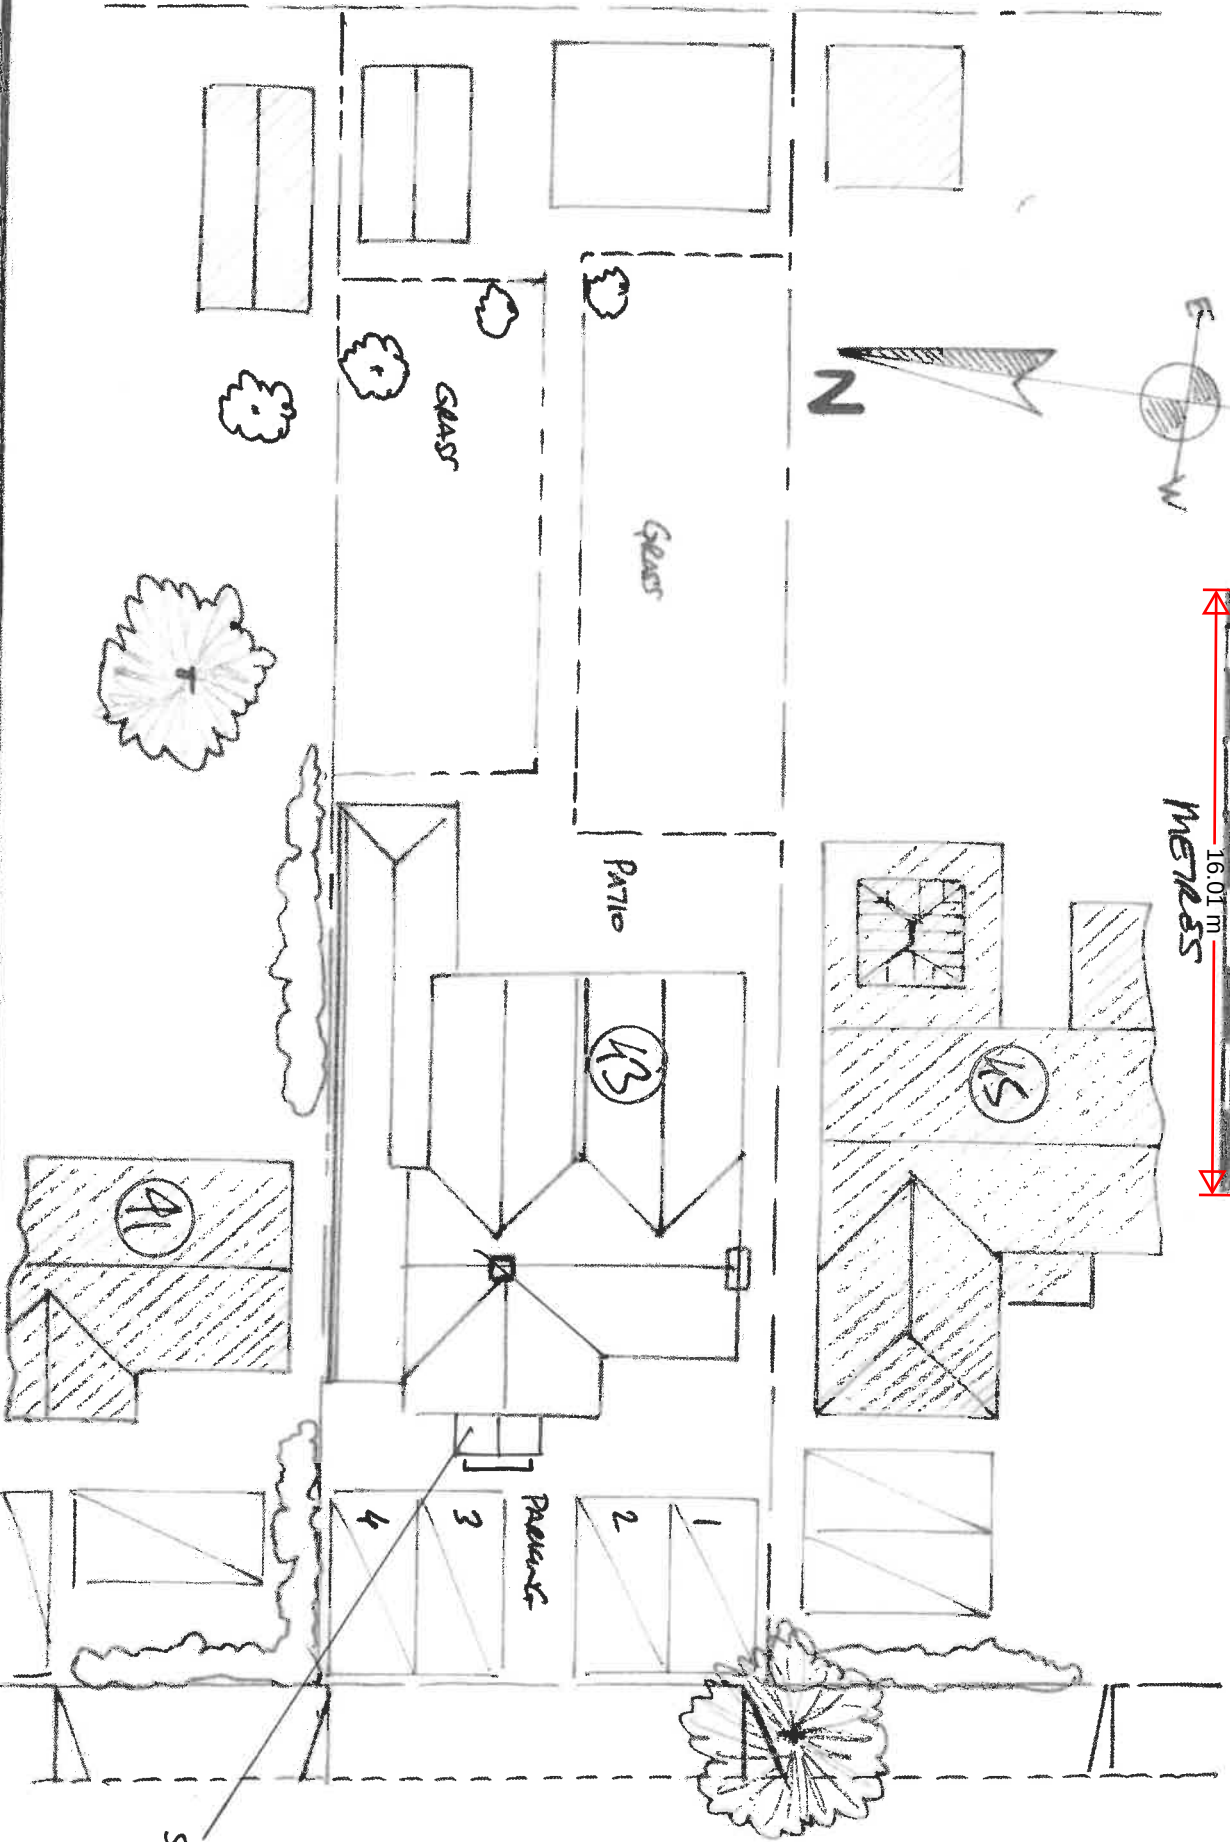


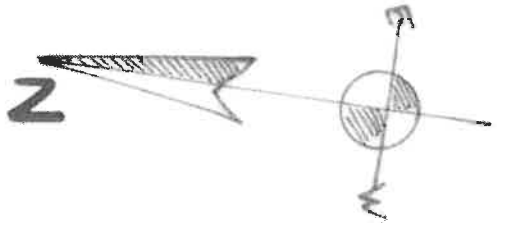

Project	TITLE	DATE	SCALE	DRAWING	REV
43 Windsor Road	Proposed Block Plan	Sep 7/2024	1:200 @ A4	DKM / 9/24 / 04	01