

The Self-Build House Company Limited.

CROWN LODGE, CRANSTON ROAD, EAST GRINSTEAD
WEST SUSSEX. RH19 3BJ




OR JOHN MASON

SITE
DOWNHILL HERON HILL LANE
CULVERSTONE MEOPHAM
KENT DA13 0DT

TITLE
ELEVATIONS

C/No. 2312		O/No.	SCALE 1:100
JOB TECHNICIAN		DRAWING NUMBER 04	
DESIGN	DRAWN MK	CHKD	DATE 21/5/24
			REV A

SCALE 1:100

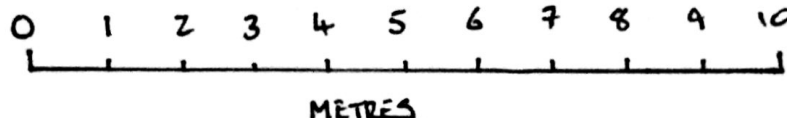


THIS DRAWING SHOULD BE READ IN CONJUNCTION WITH ANY OTHER RELEVANT DRAWINGS AND THE CONSTRUCTION MANUAL. THE BUILDER SHOULD CHECK ALL LEVELS AND SITE DIMENSIONS BEFORE WORK STARTS AND NOTIFY S.B.H.C. OF ANY DISCREPANCY IF IN DOUBT PLEASE ASK

© COPYRIGHT IN THIS DRAWING AND WORK EXECUTED IS AND REMAINS THE PROPERTY OF SELF BUILD HOUSE COMPANY LTD AND OR ITS SUBSIDIARIES IN ACCORDANCE WITH THE PROVISIONS OF THE COPYRIGHT ACT. PERMISSION TO PRODUCE COPIES OR MODIFIED DRAWINGS IN WHOLE OR IN PART FOR ANY PURPOSE SHOULD BE OBTAINED FROM S.B.H.C. LIMITED & ANY SUCH REPRODUCTIONS SHOULD INCLUDE THIS & THE FOREGOING STATEMENT

REV	DESCRIPTION	DATE	DRN	CHK
A	CHIMNEY ADDED	17.10.03.	MK	
B	MODS	27.7.04.	MK	
C	CHIMNEY REMOVED	15.10.04	CB	
D	MODS	9.2.05.	MK	
E	SMALL MODS	07.06.05	JH	
F	GARAGE POSITION CHANGED	17.3.06.	MK	
G	ROTATION OF GARAGE ROOF	23.6.6	SE	

GARAGE MATERIALS TO MATCH DWELLING

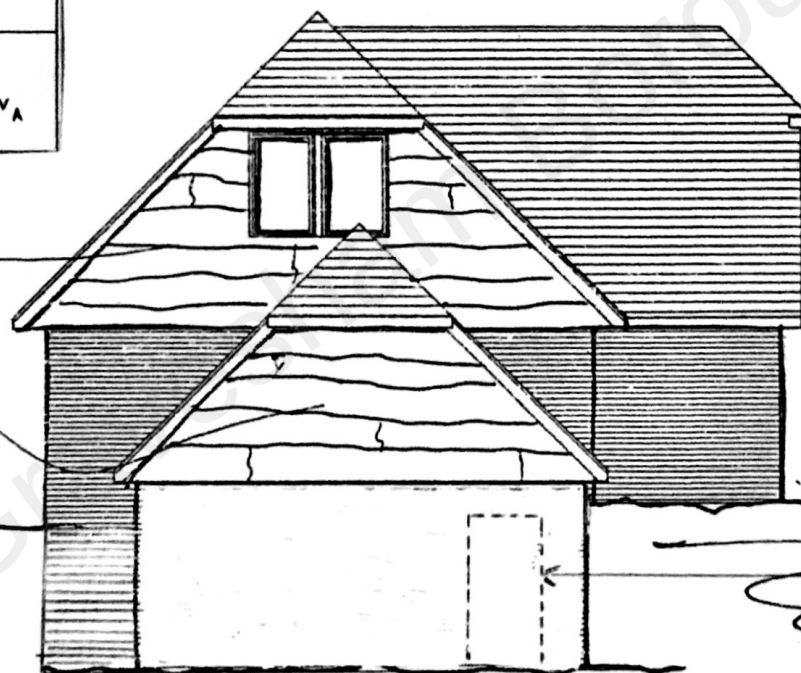

BASEMENT DOOR
IN SIDE ALLEY

WEST