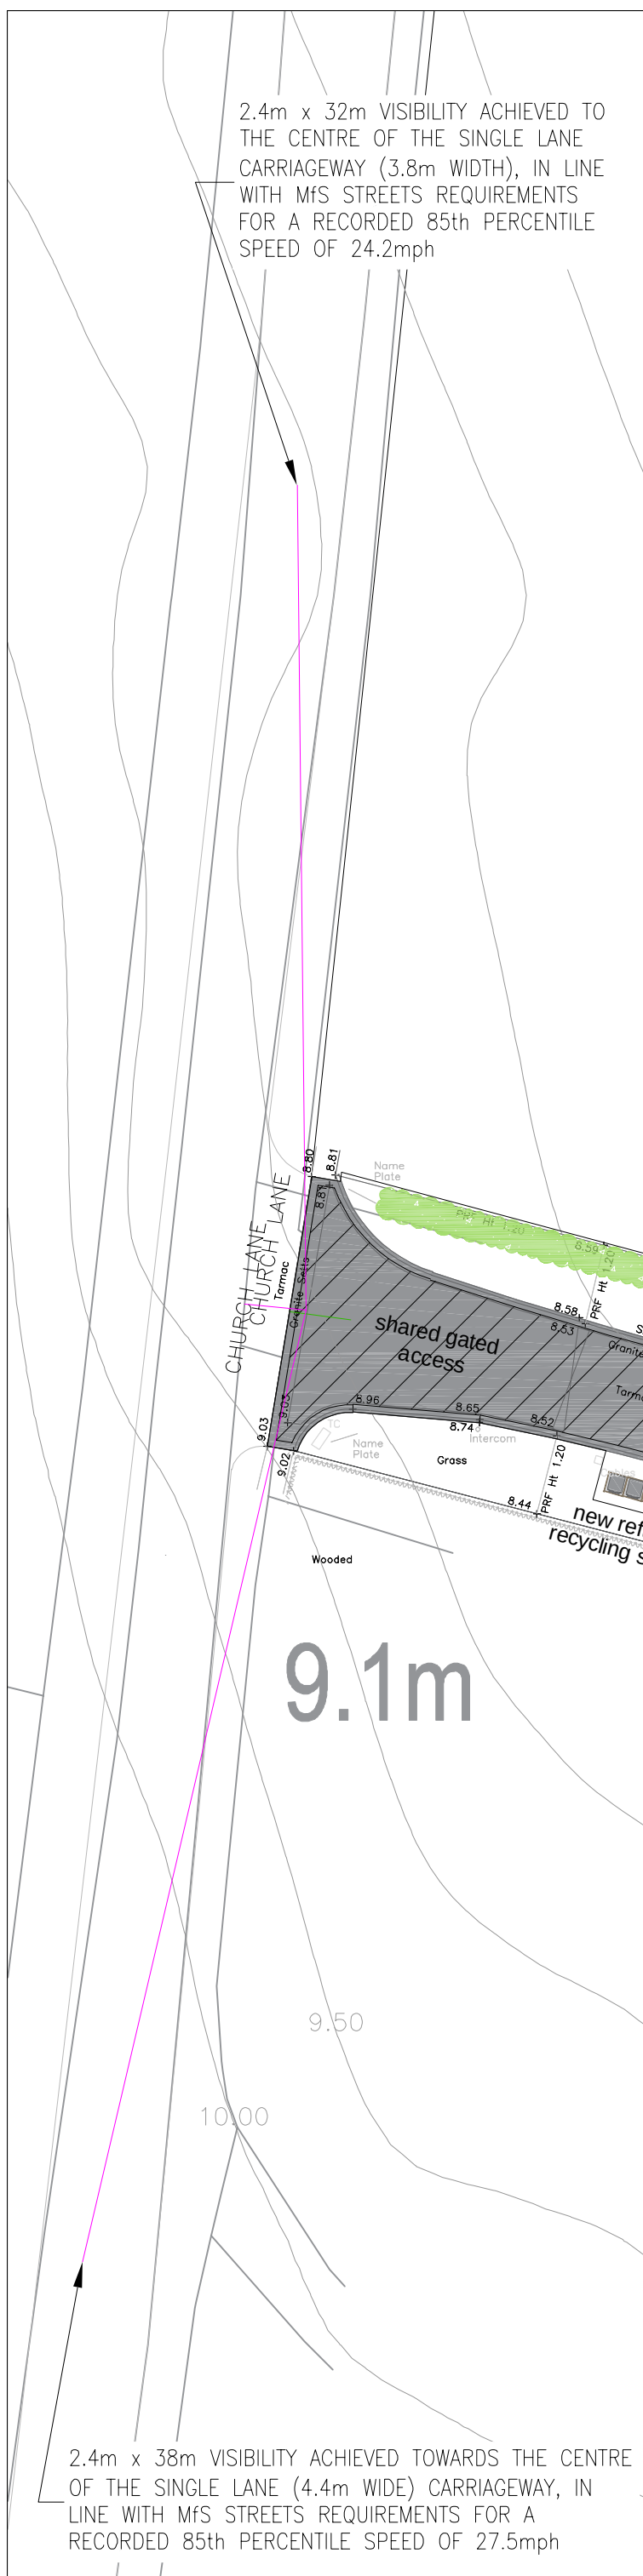


REV	DATE	BY	DESCRIPTION	CHK	APD
DRAWING STATUS:					
Ordnance Survey (c) Crown Copyright 2018. All rights reserved. Licence number 100022432					
 1st Floor Millers House, Roydon Road, Stanstead Abbots, Hertfordshire, SG12 8HN Tel: 01920 871777 www.easftp.co.uk					
CLIENT:					
ARCHITECT:					
PROJECT:					
EAST COURT FARM, CHURCH LANE, GRAVESEND					
TITLE:					
VISIBILITY SPLAYS					
SCALE: A3: 1:250		DESIGN-DRAWN: BM		DATE: 25/06/2025	
PROJECT No: 5981		DRAWING No: SK02			