


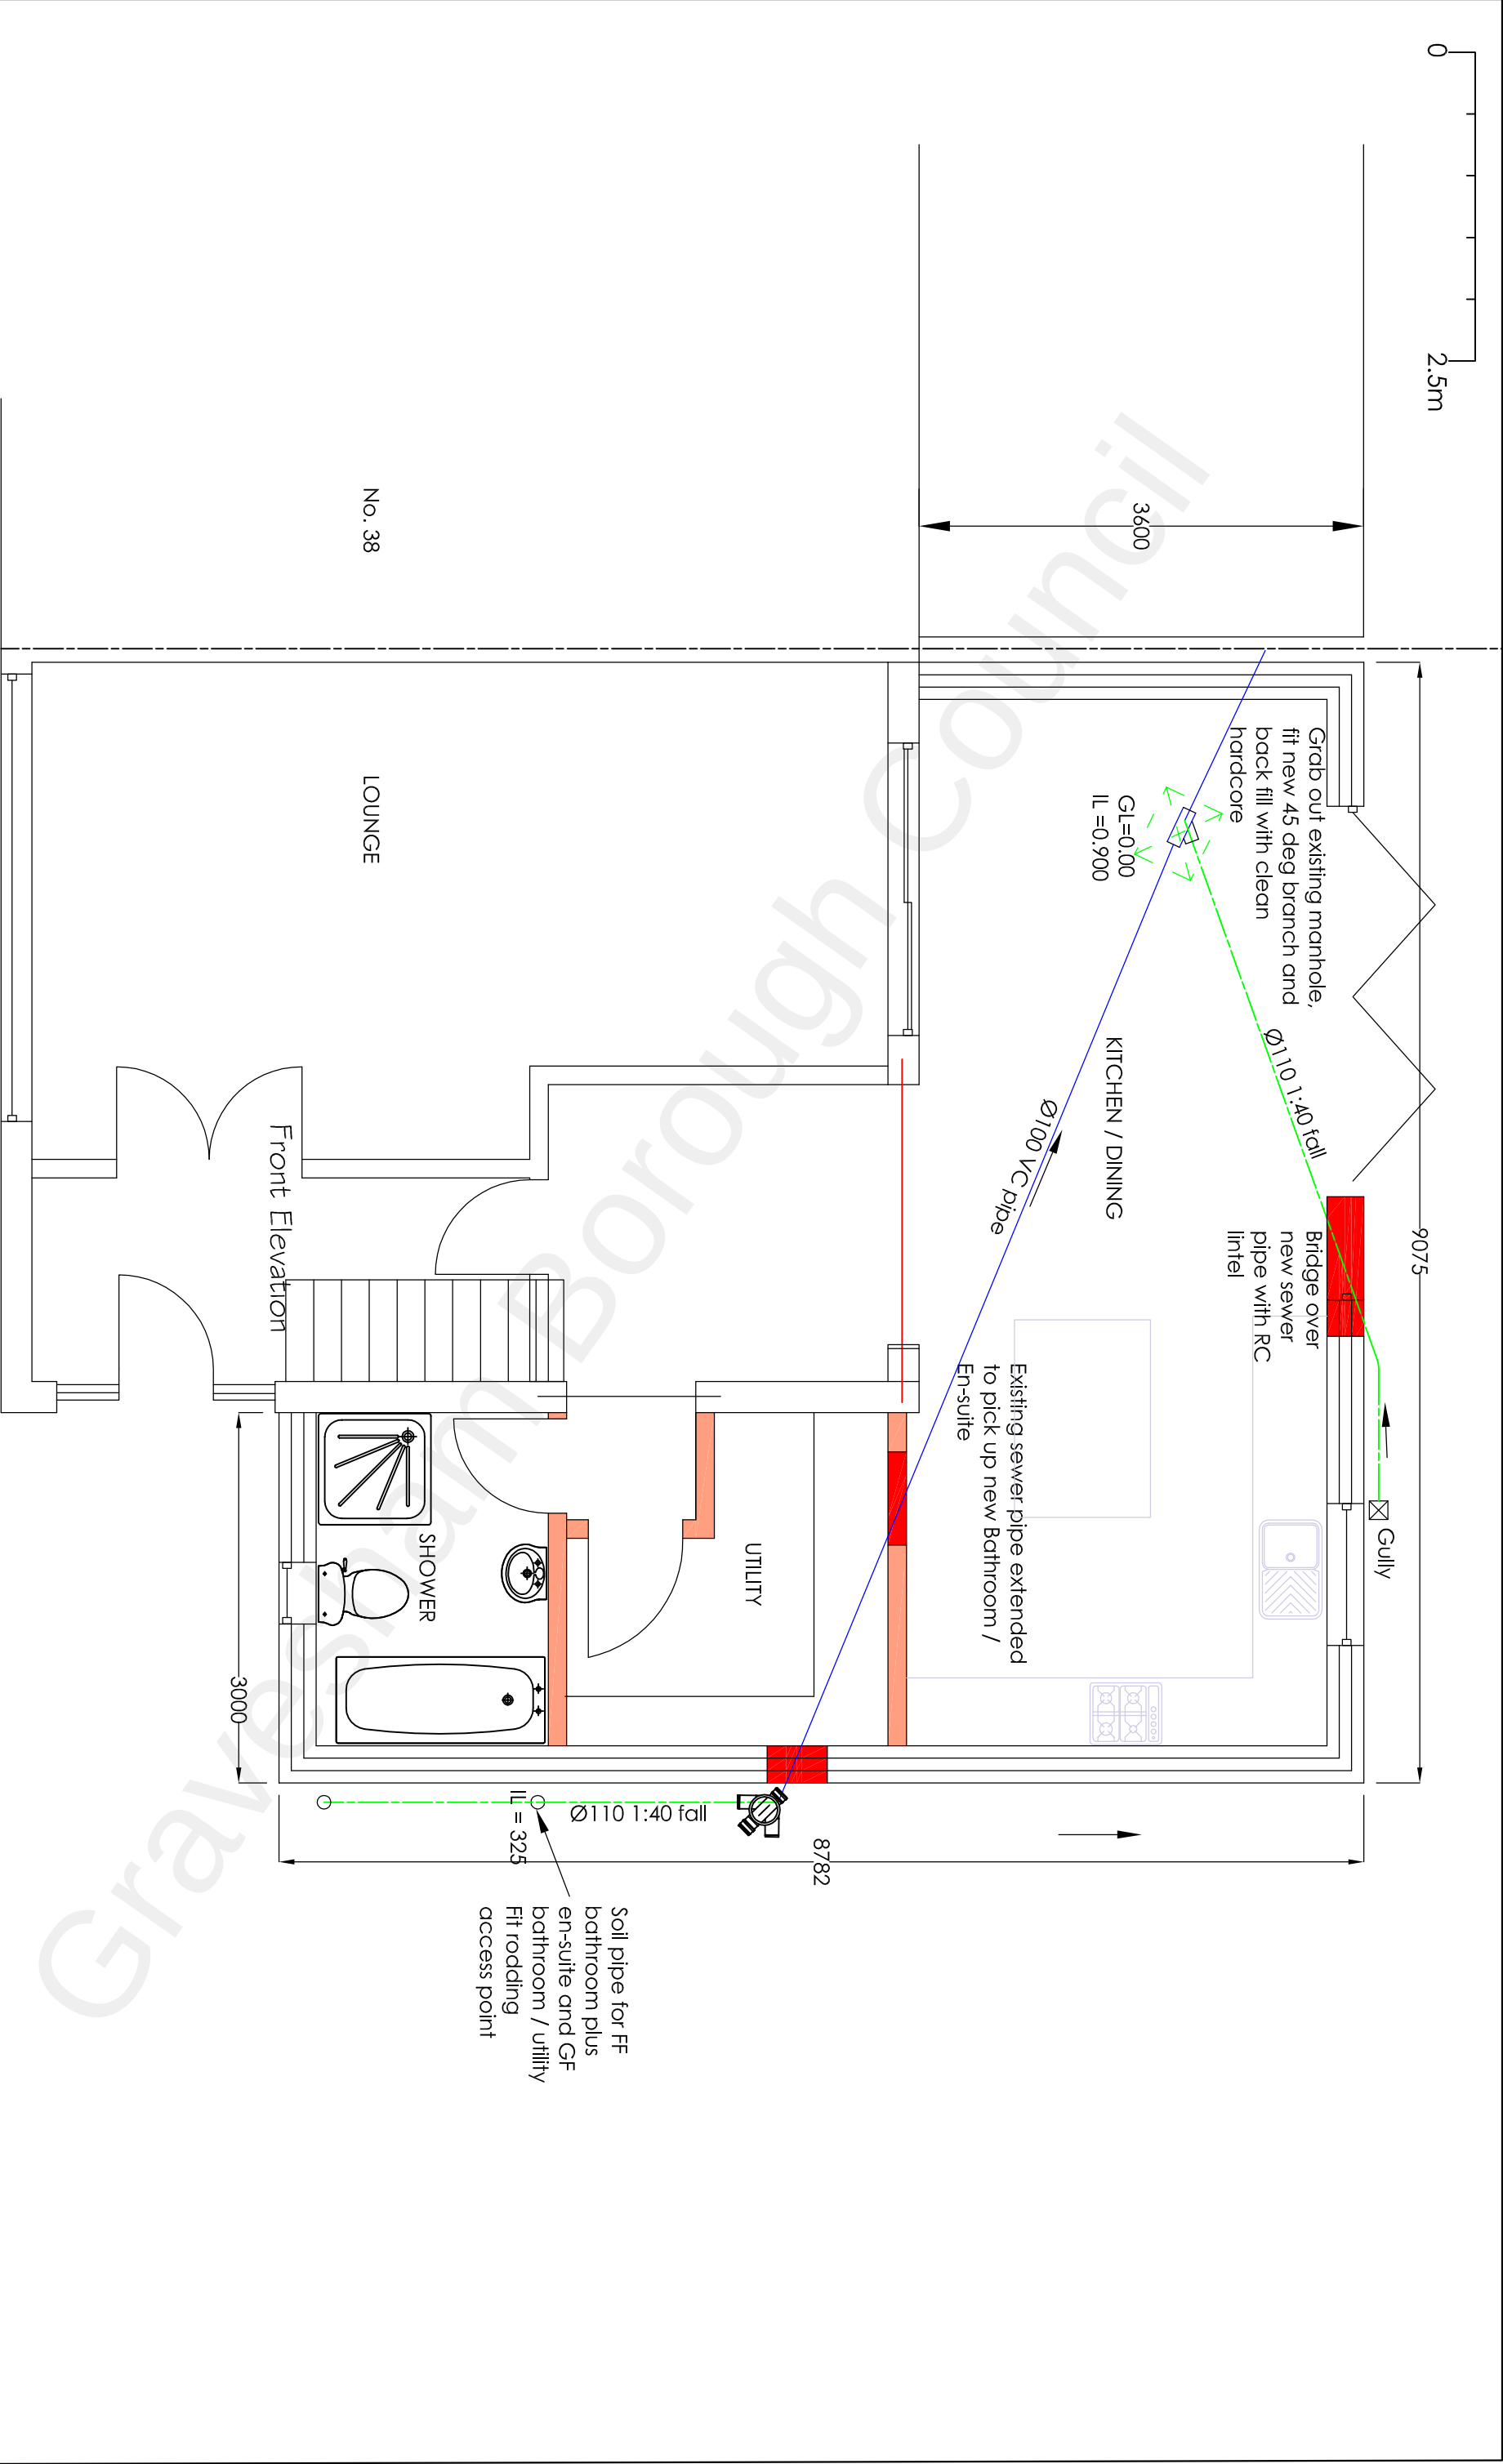

Project I Sindar Stand Gravesend Kent DA12 4LP		Drawn HC		Date Nov 2022	Scale 1:50	Drawing No. I55/A3/09
Erection of a two-storey side extension and part two storey and part single storey rear extension. Erection of a double garage with electric charging point in the rear garden. Change of use of amenity land to be included within the residential curtilage of the site		H Channa Picaroons Maidstone Road Platt Kent TN15 8LB Tel: 07828277909 E-mail: hbchanna@tiscali.co.uk				
Drawing Title Sewer Layout	Rev	Description		Date		