



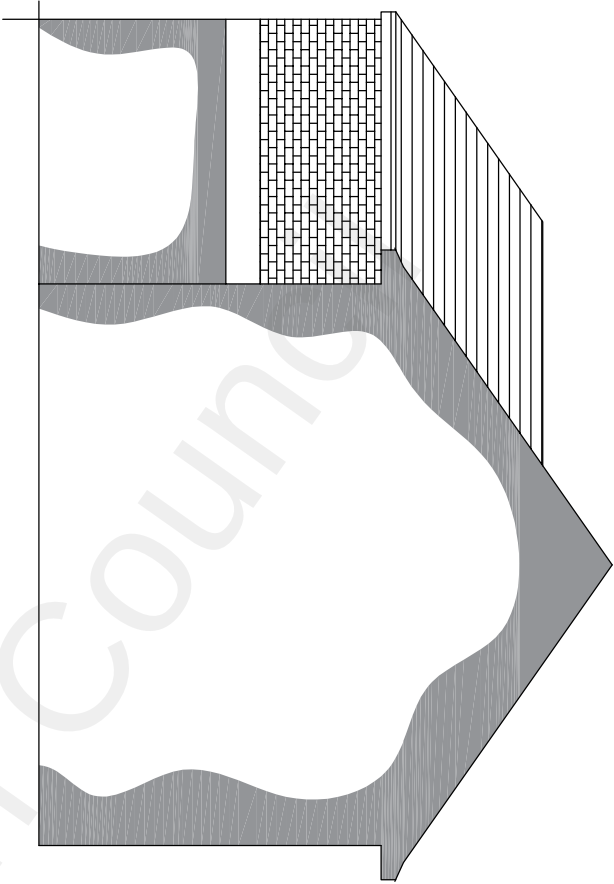

Proposed Side Elevation

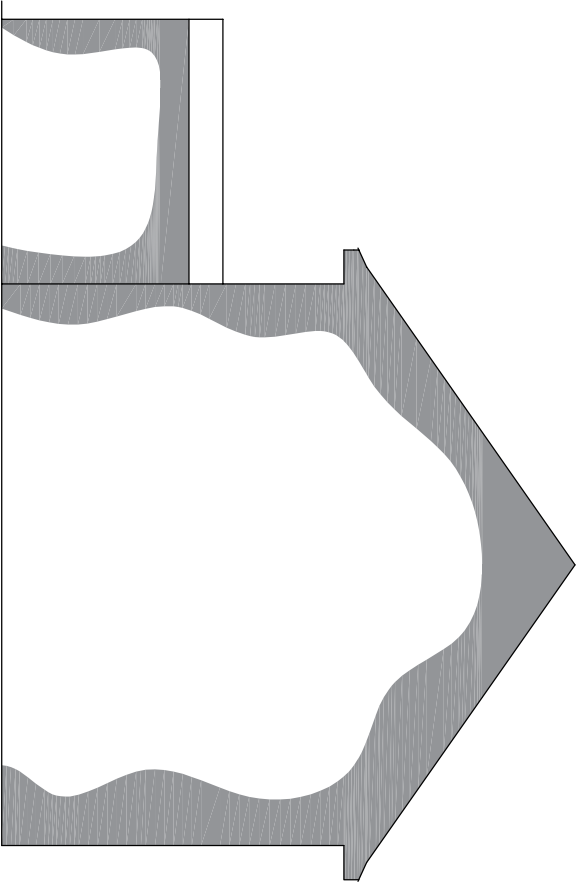

Existing Side Elevation

Project I Sirdar Stand Gravesend Kent DA12 4LP Erection of a two-storey side extension and part two storey and part single storey rear extension. Erection of a double garage with electric charging point in the rear garden. Change of use of amenity land to be included within the residential curtilage of the site				H Channa Picaroons Maidstone Road Platt Kent TN15 8LB Tel: 07828277909 E-mail: hbchanna@tiscali.co.uk			
Drawing Title Existing and Proposed Side Elevations				Drawn HC	Date Aug 2022	Scale 1:100	Drawing No. ISS/A3/07
	Rev	Description	Date				