
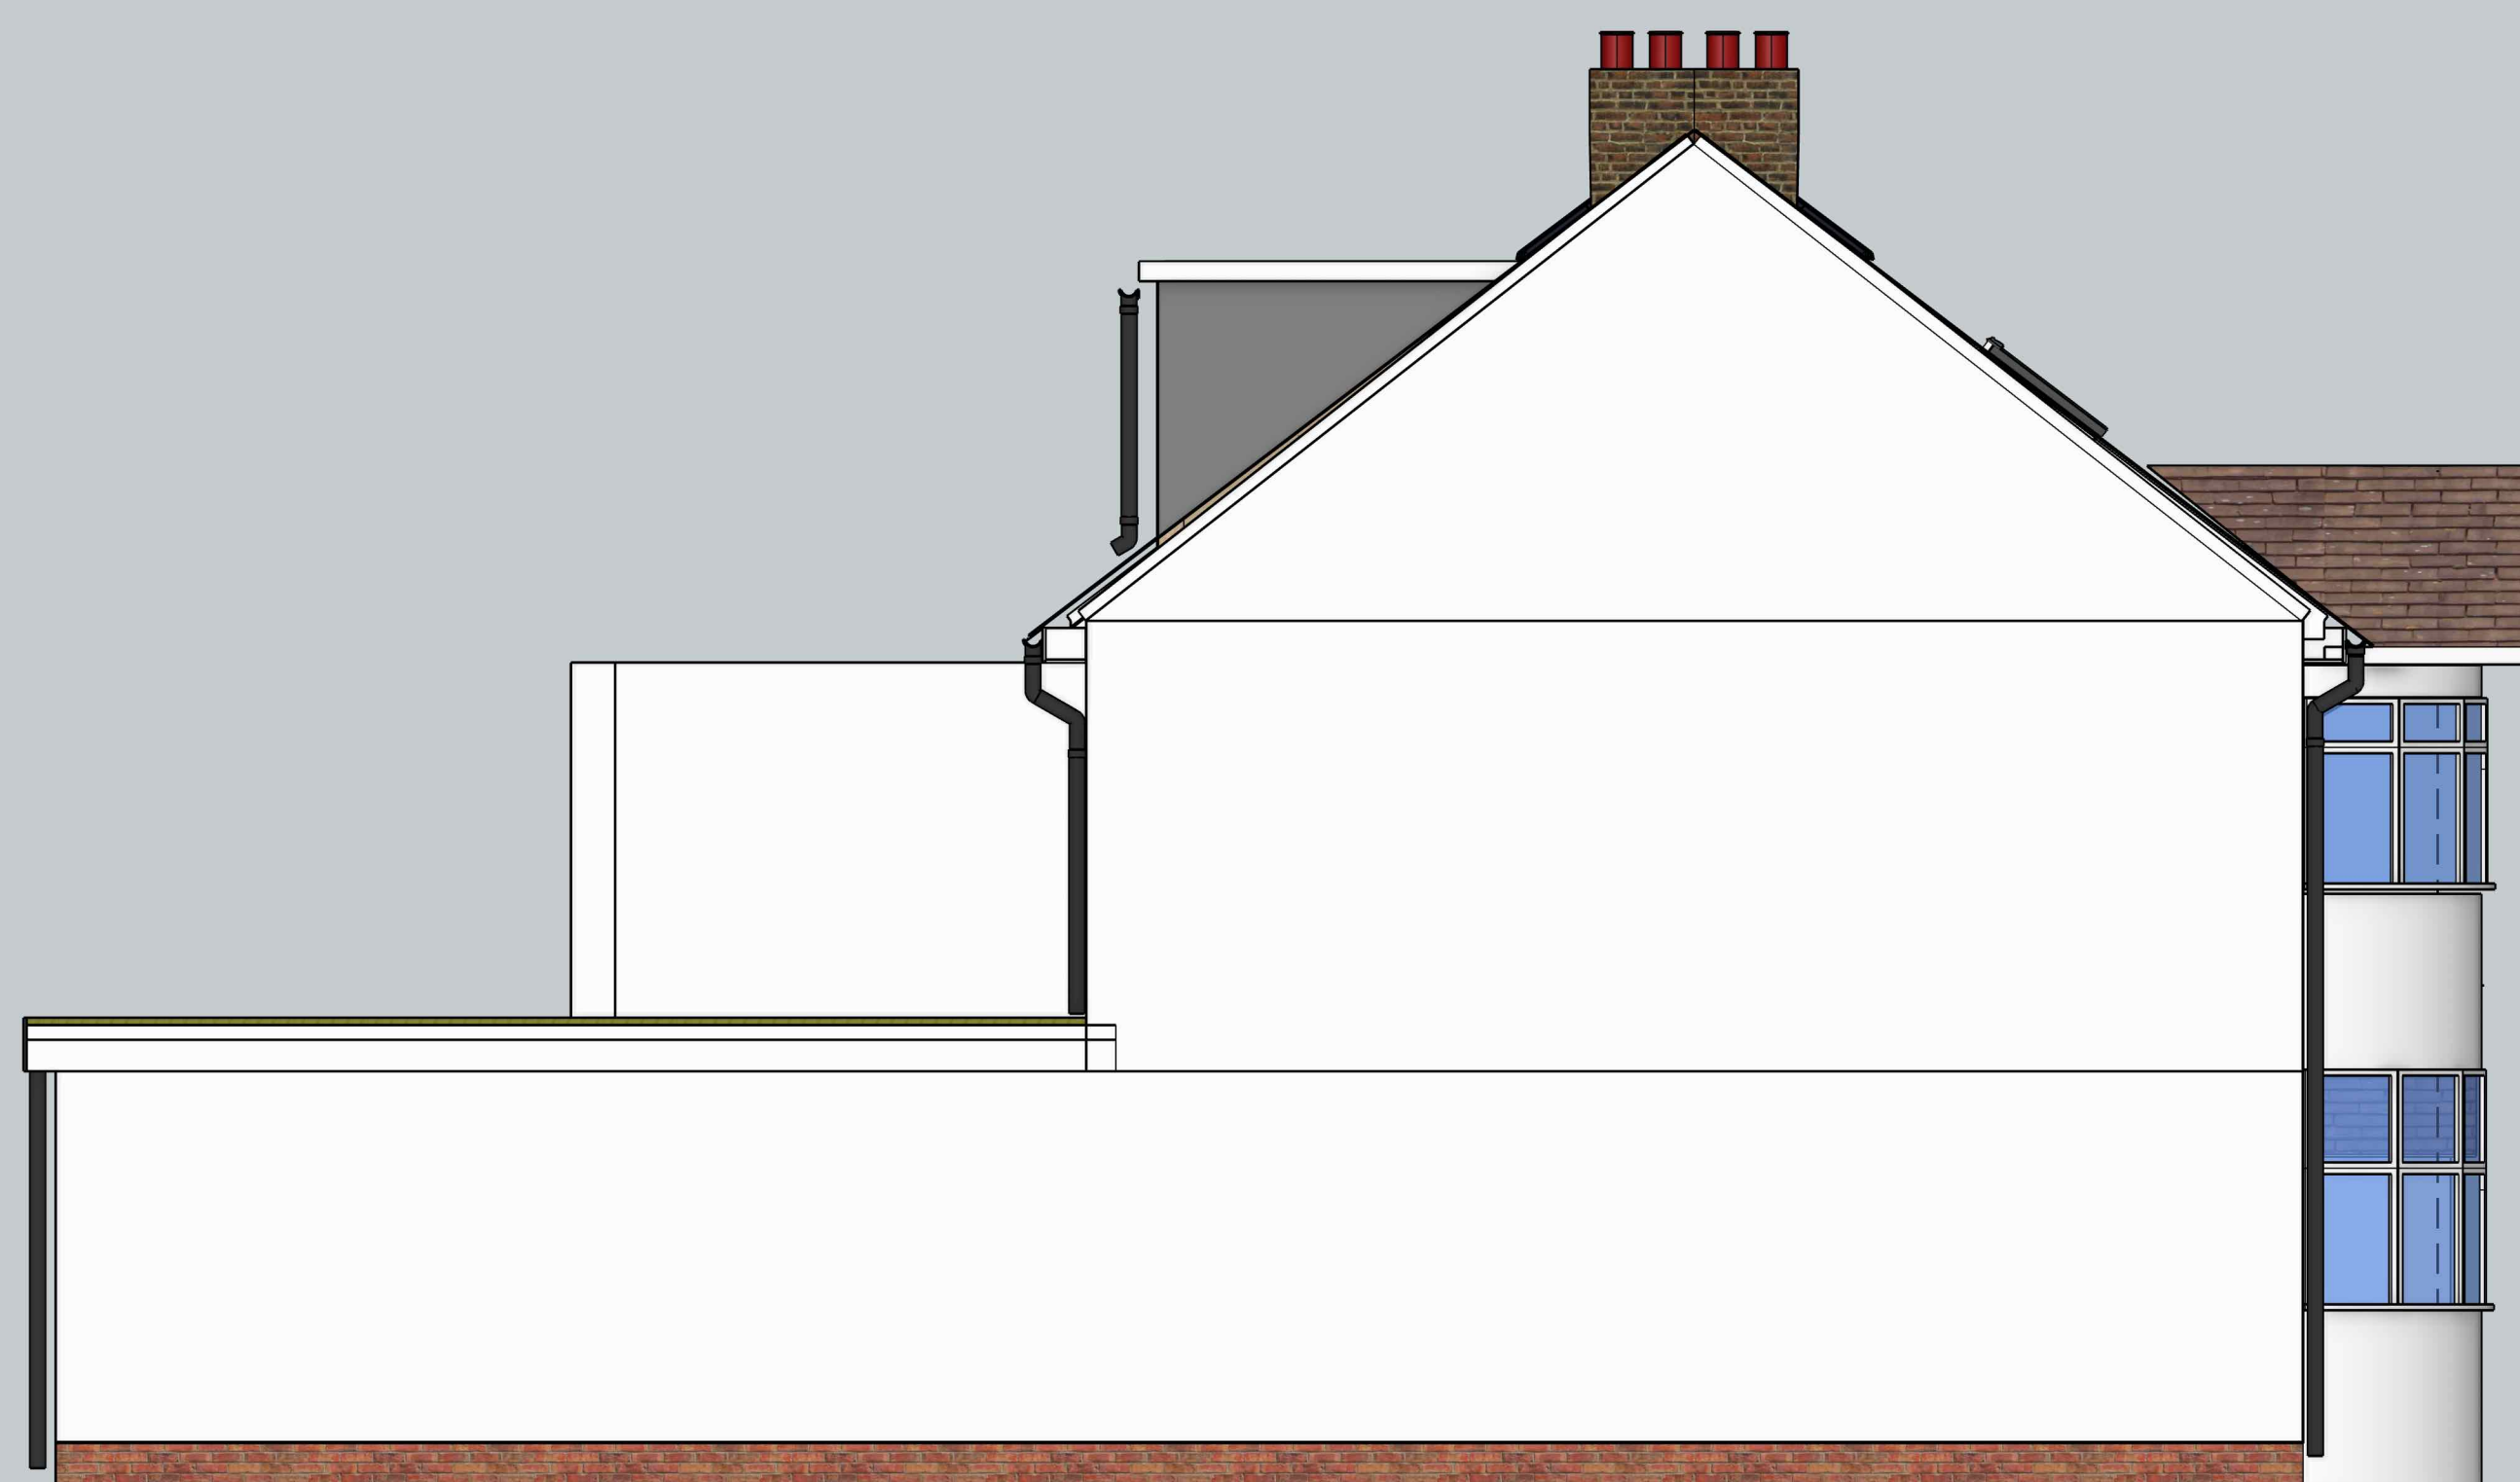


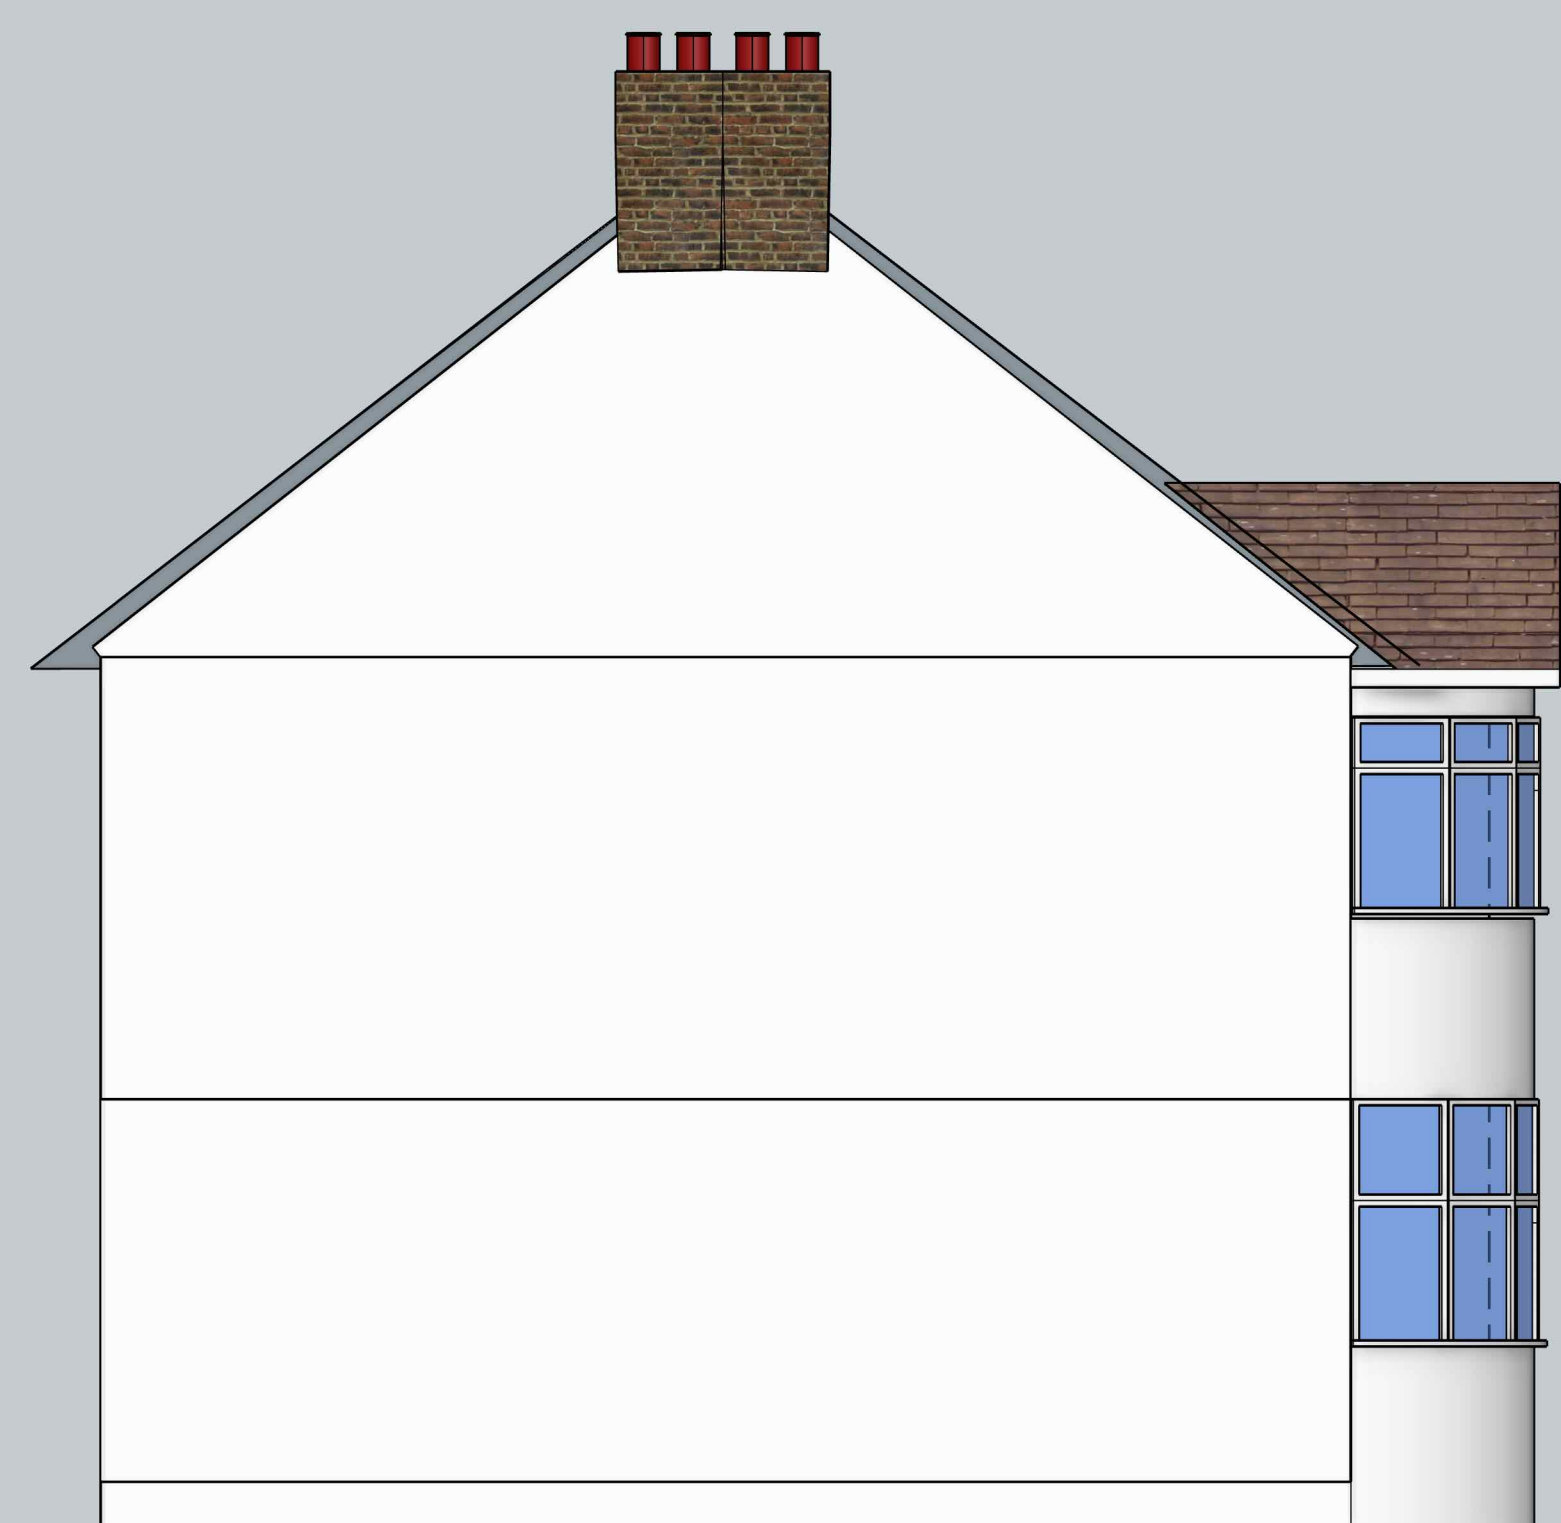

ELEVATION LEFT 1:50 @ A1 / 1:100 A3

1:50 0 1 2 3 4 5m