


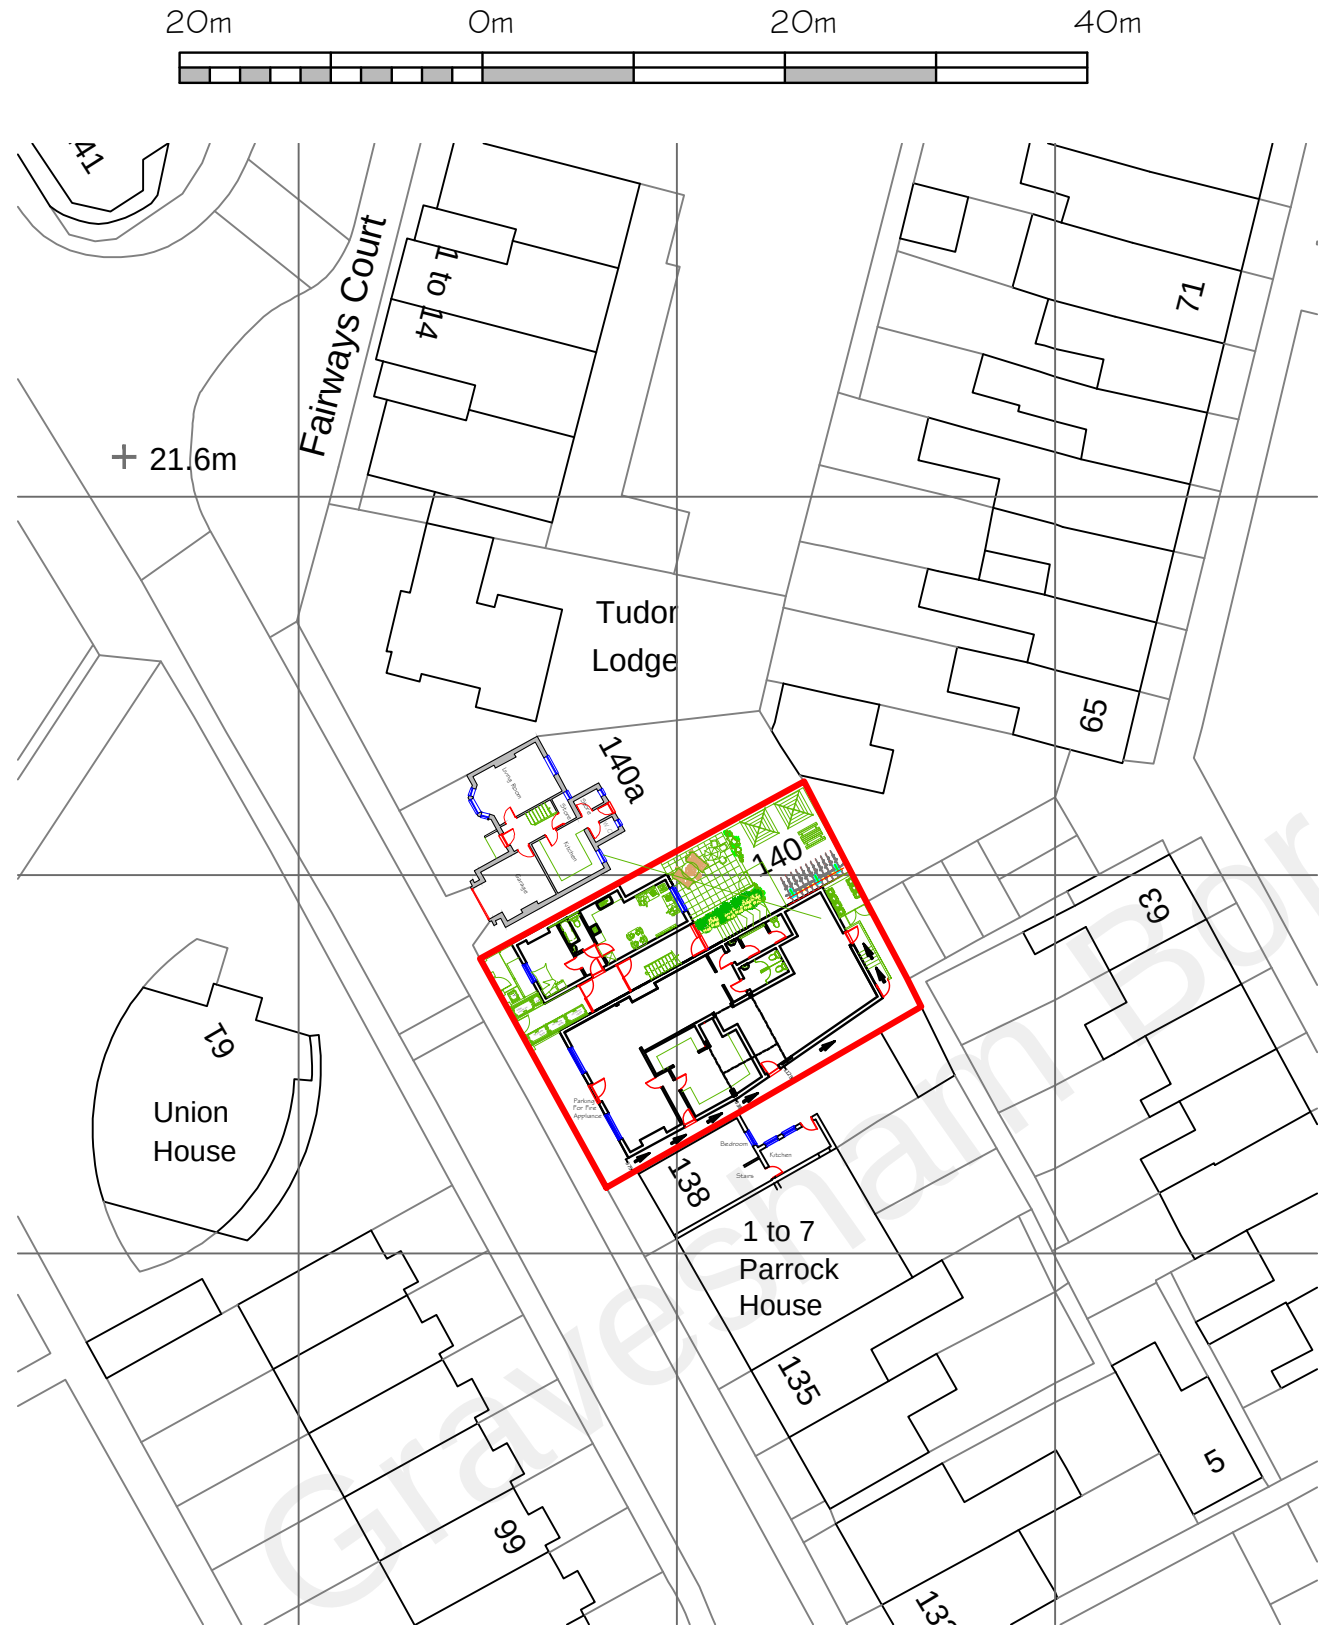

Proposed Block Plan - Scale 1:500@A3

Proposed Extension to rear & conversion of Existing Residential unit to Flats &
Change of use of redundant Restaurant area to 11 no. One Bedroom, One
Person Units at 140 & 139 Parrock Street, Gravesend, Kent DA12 1ER



Proposed Site Location Plan -
Scale 1:1250@A3

CORPORATE ARCHITECTURE
& DESIGN GROUP



SEVENCROFT LTD.

277 Canterbury Road, Kennington
Ashford, Kent TN24 9QW
Tel / Fax : 01233 625553
e-mail : sevencroft@hotmail.co.uk

Date June 2022
Drawing No. 2022/28/10