

10m 5m 0m 5m 10m

These drawings and designs are  
the copyright of  
**SEVENCROFT LTD.**


## FLAT ONE

One Person, One Bed Flat - 42sqm  
Private Amenity Space - 18.4sqm

Communal Amenity Space -  
38.1sqm

140a

140

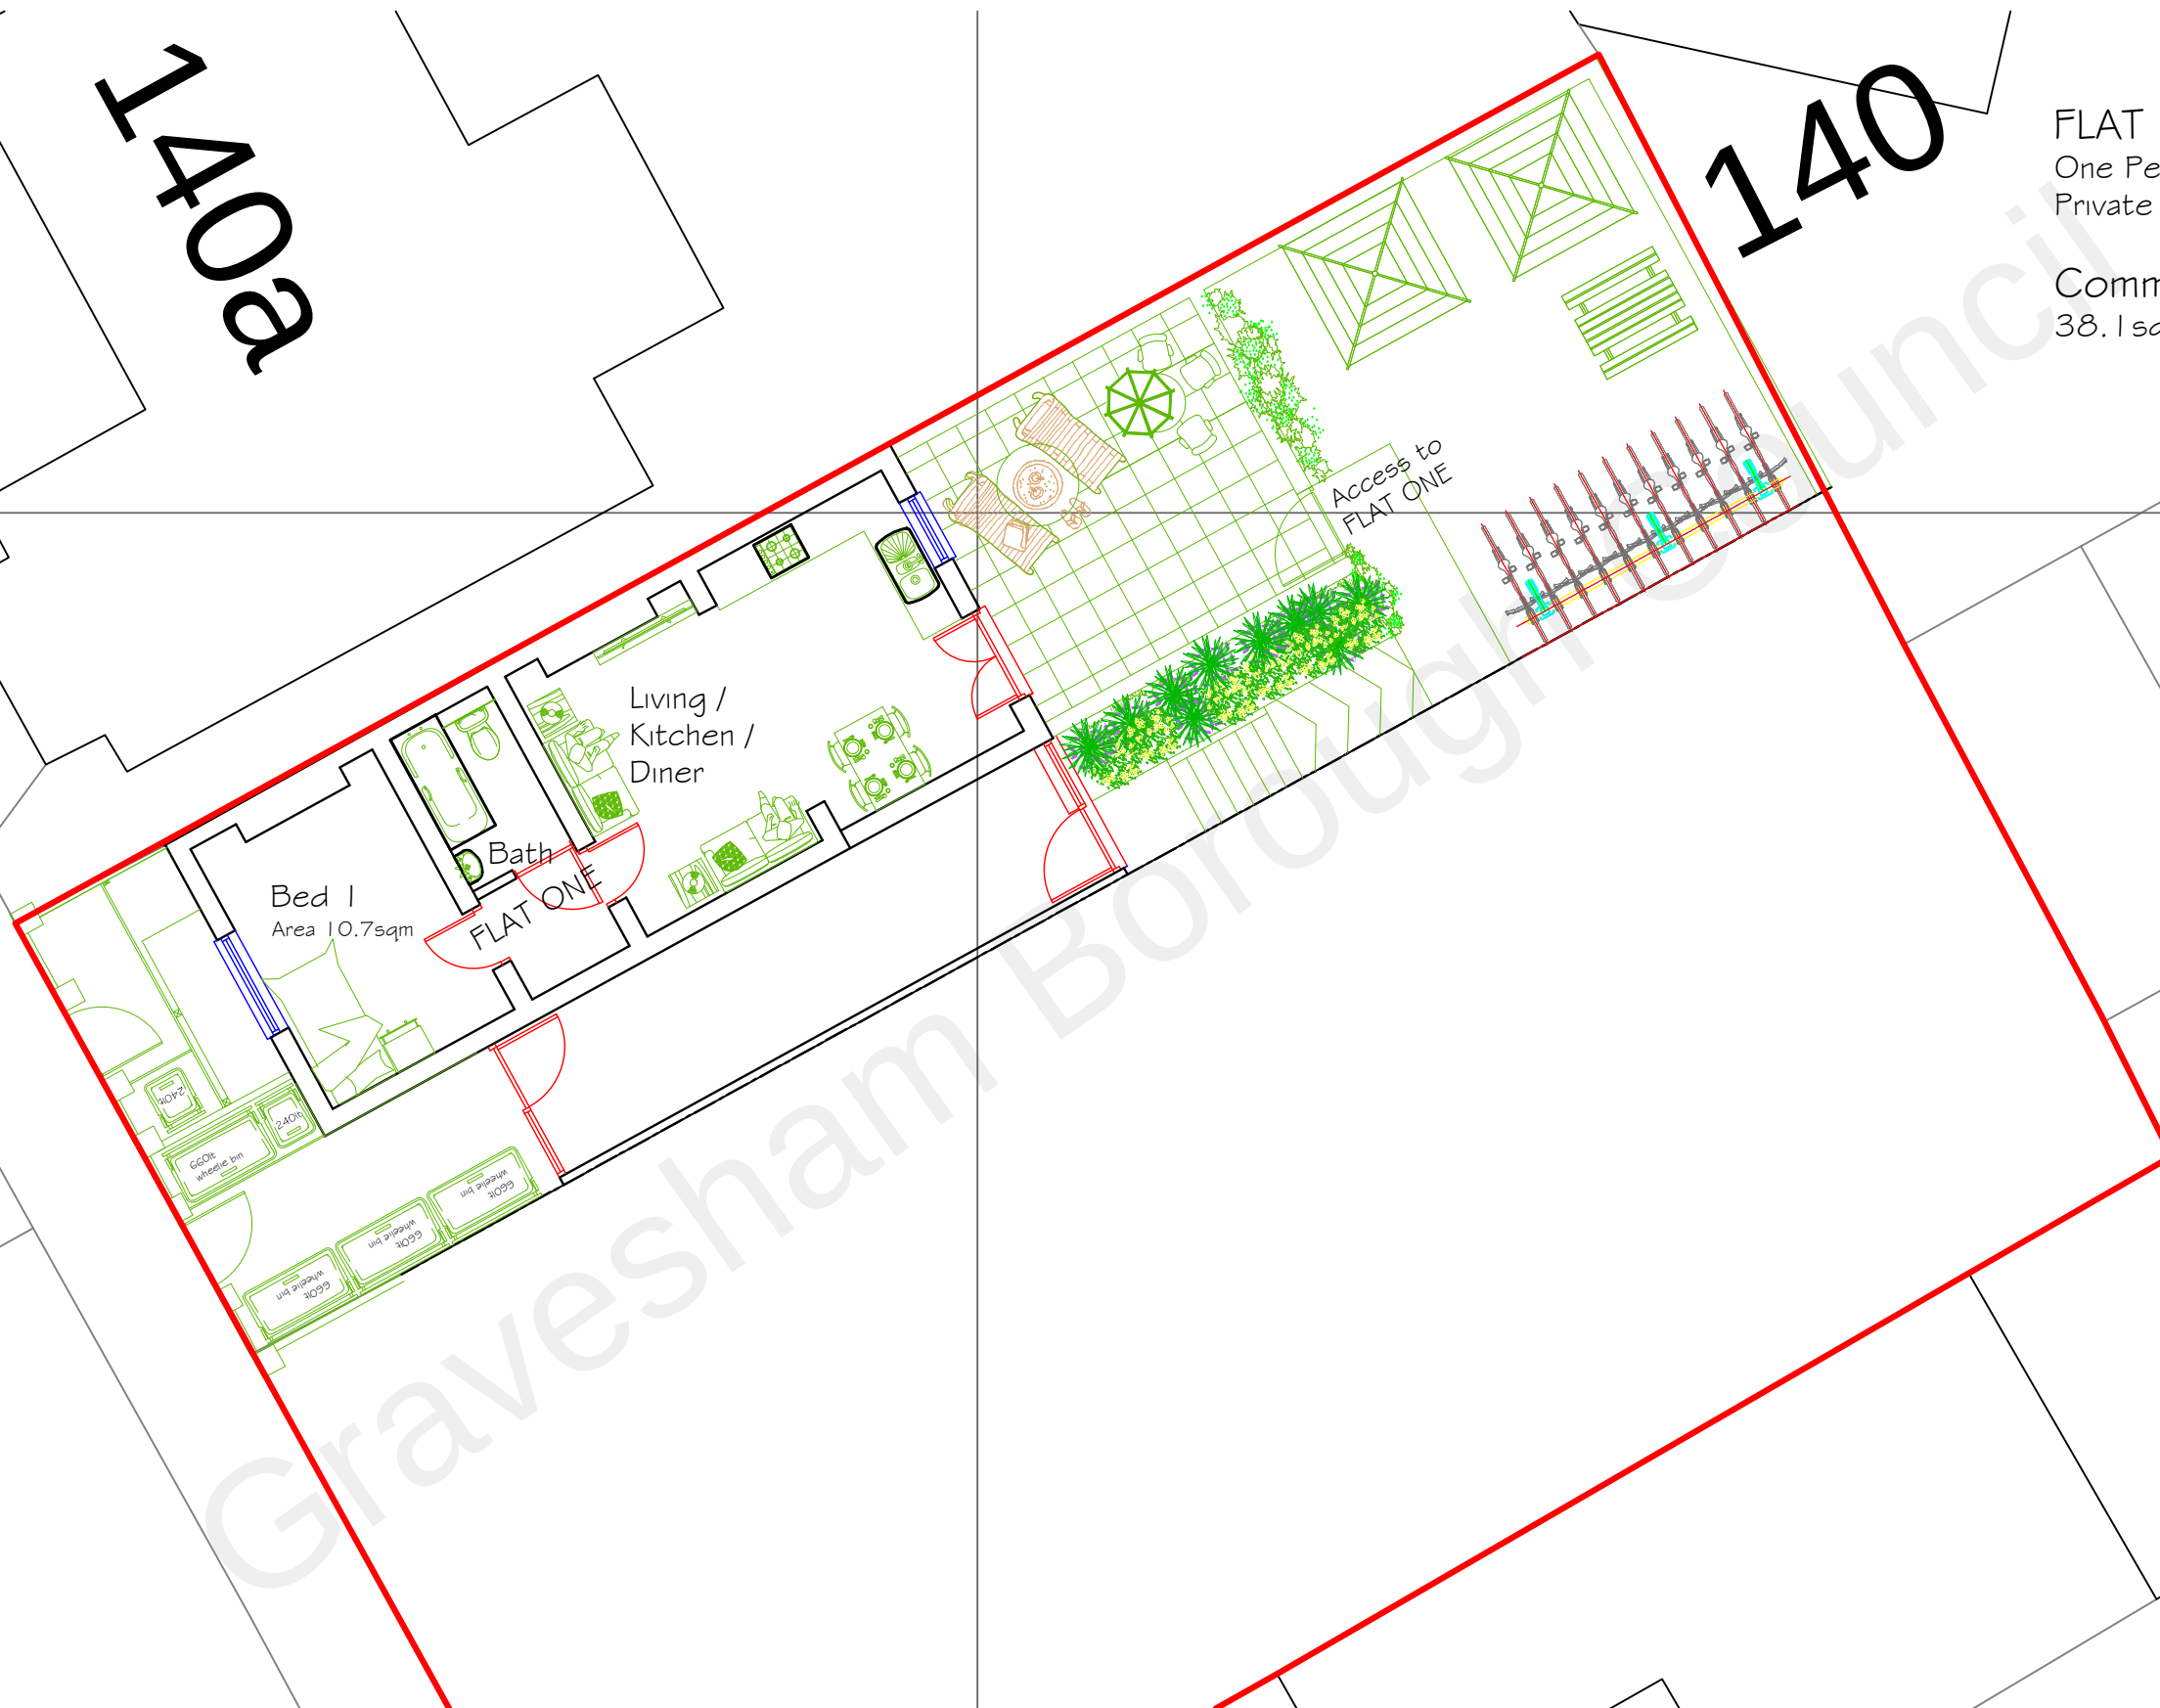

As Proposed Basement Plan - Scale 1:100@A3

Proposed Extension to rear & conversion of Existing Residential unit to Flats &  
Change of use of redundant Restaurant area to 11 no. One Bedroom, One  
Person Units at 140 & 139 Parrock Street, Gravesend, Kent DA12 1ER

Date June 2022

Drawing No. 2022/28/11

CORPORATE ARCHITECTURE  
& DESIGN GROUP



SEVENCROFT LTD.

277 Canterbury Road, Kennington  
Ashford, Kent TN24 9QW  
Tel / Fax : 01233 625553  
e-mail : sevencroft@hotmail.co.uk