




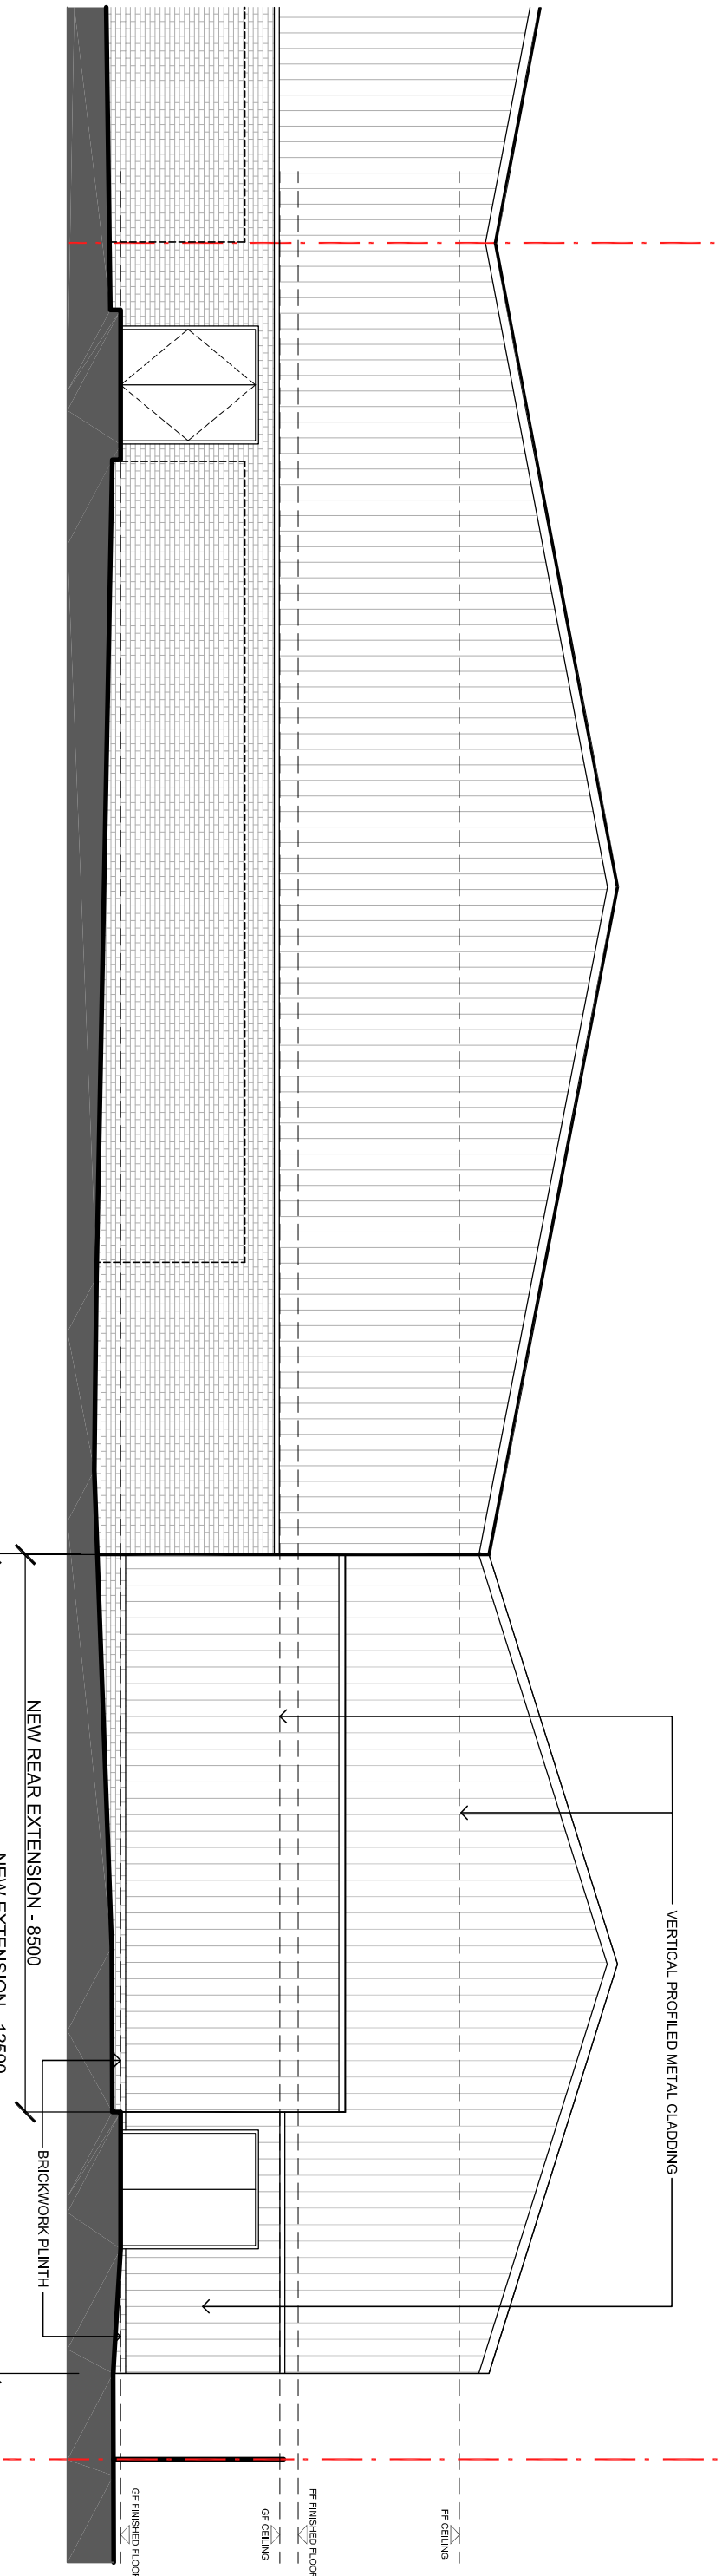

PROPOSED REAR (NORTH WEST) ELEVATION

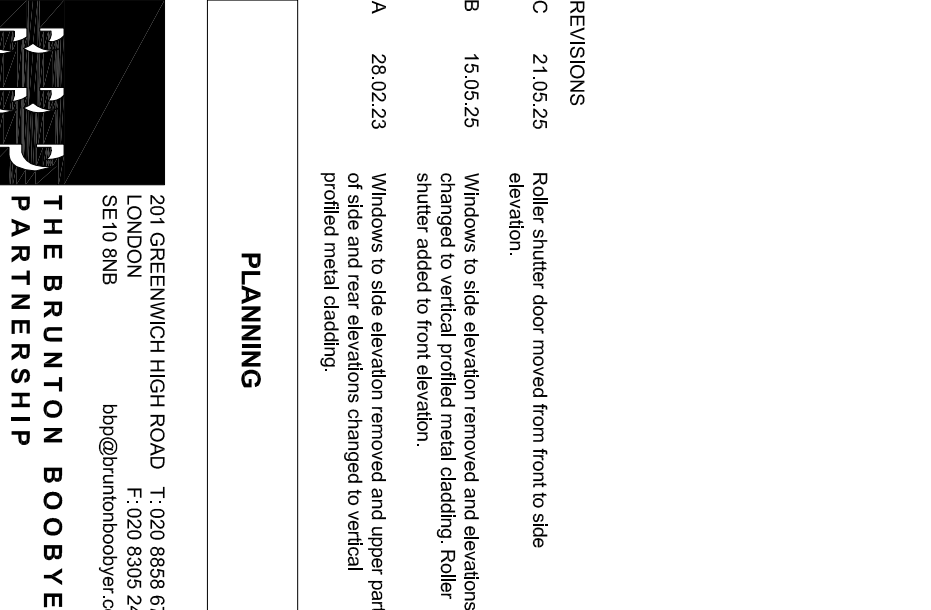

INDUSTRIAL ESTATE,
LOWER ROAD, DA11 9BL.

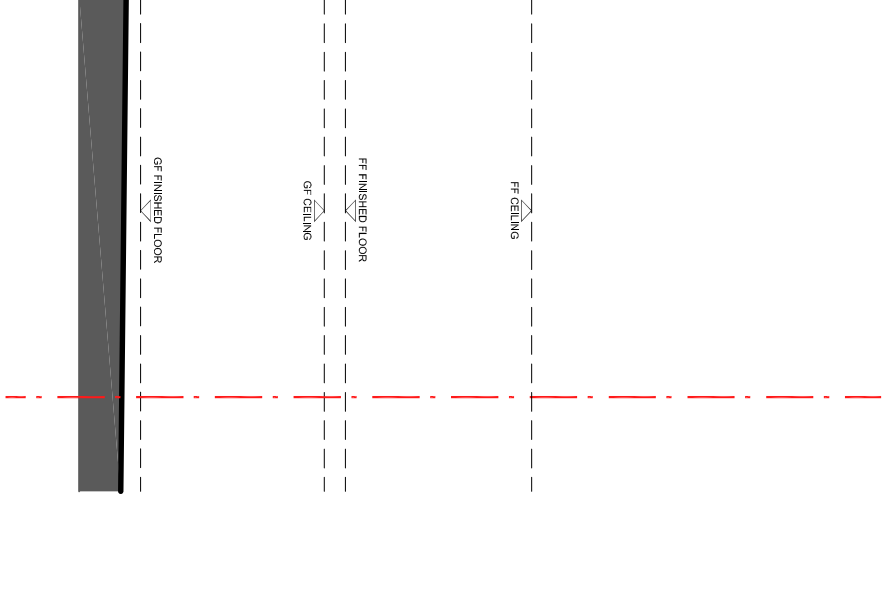