



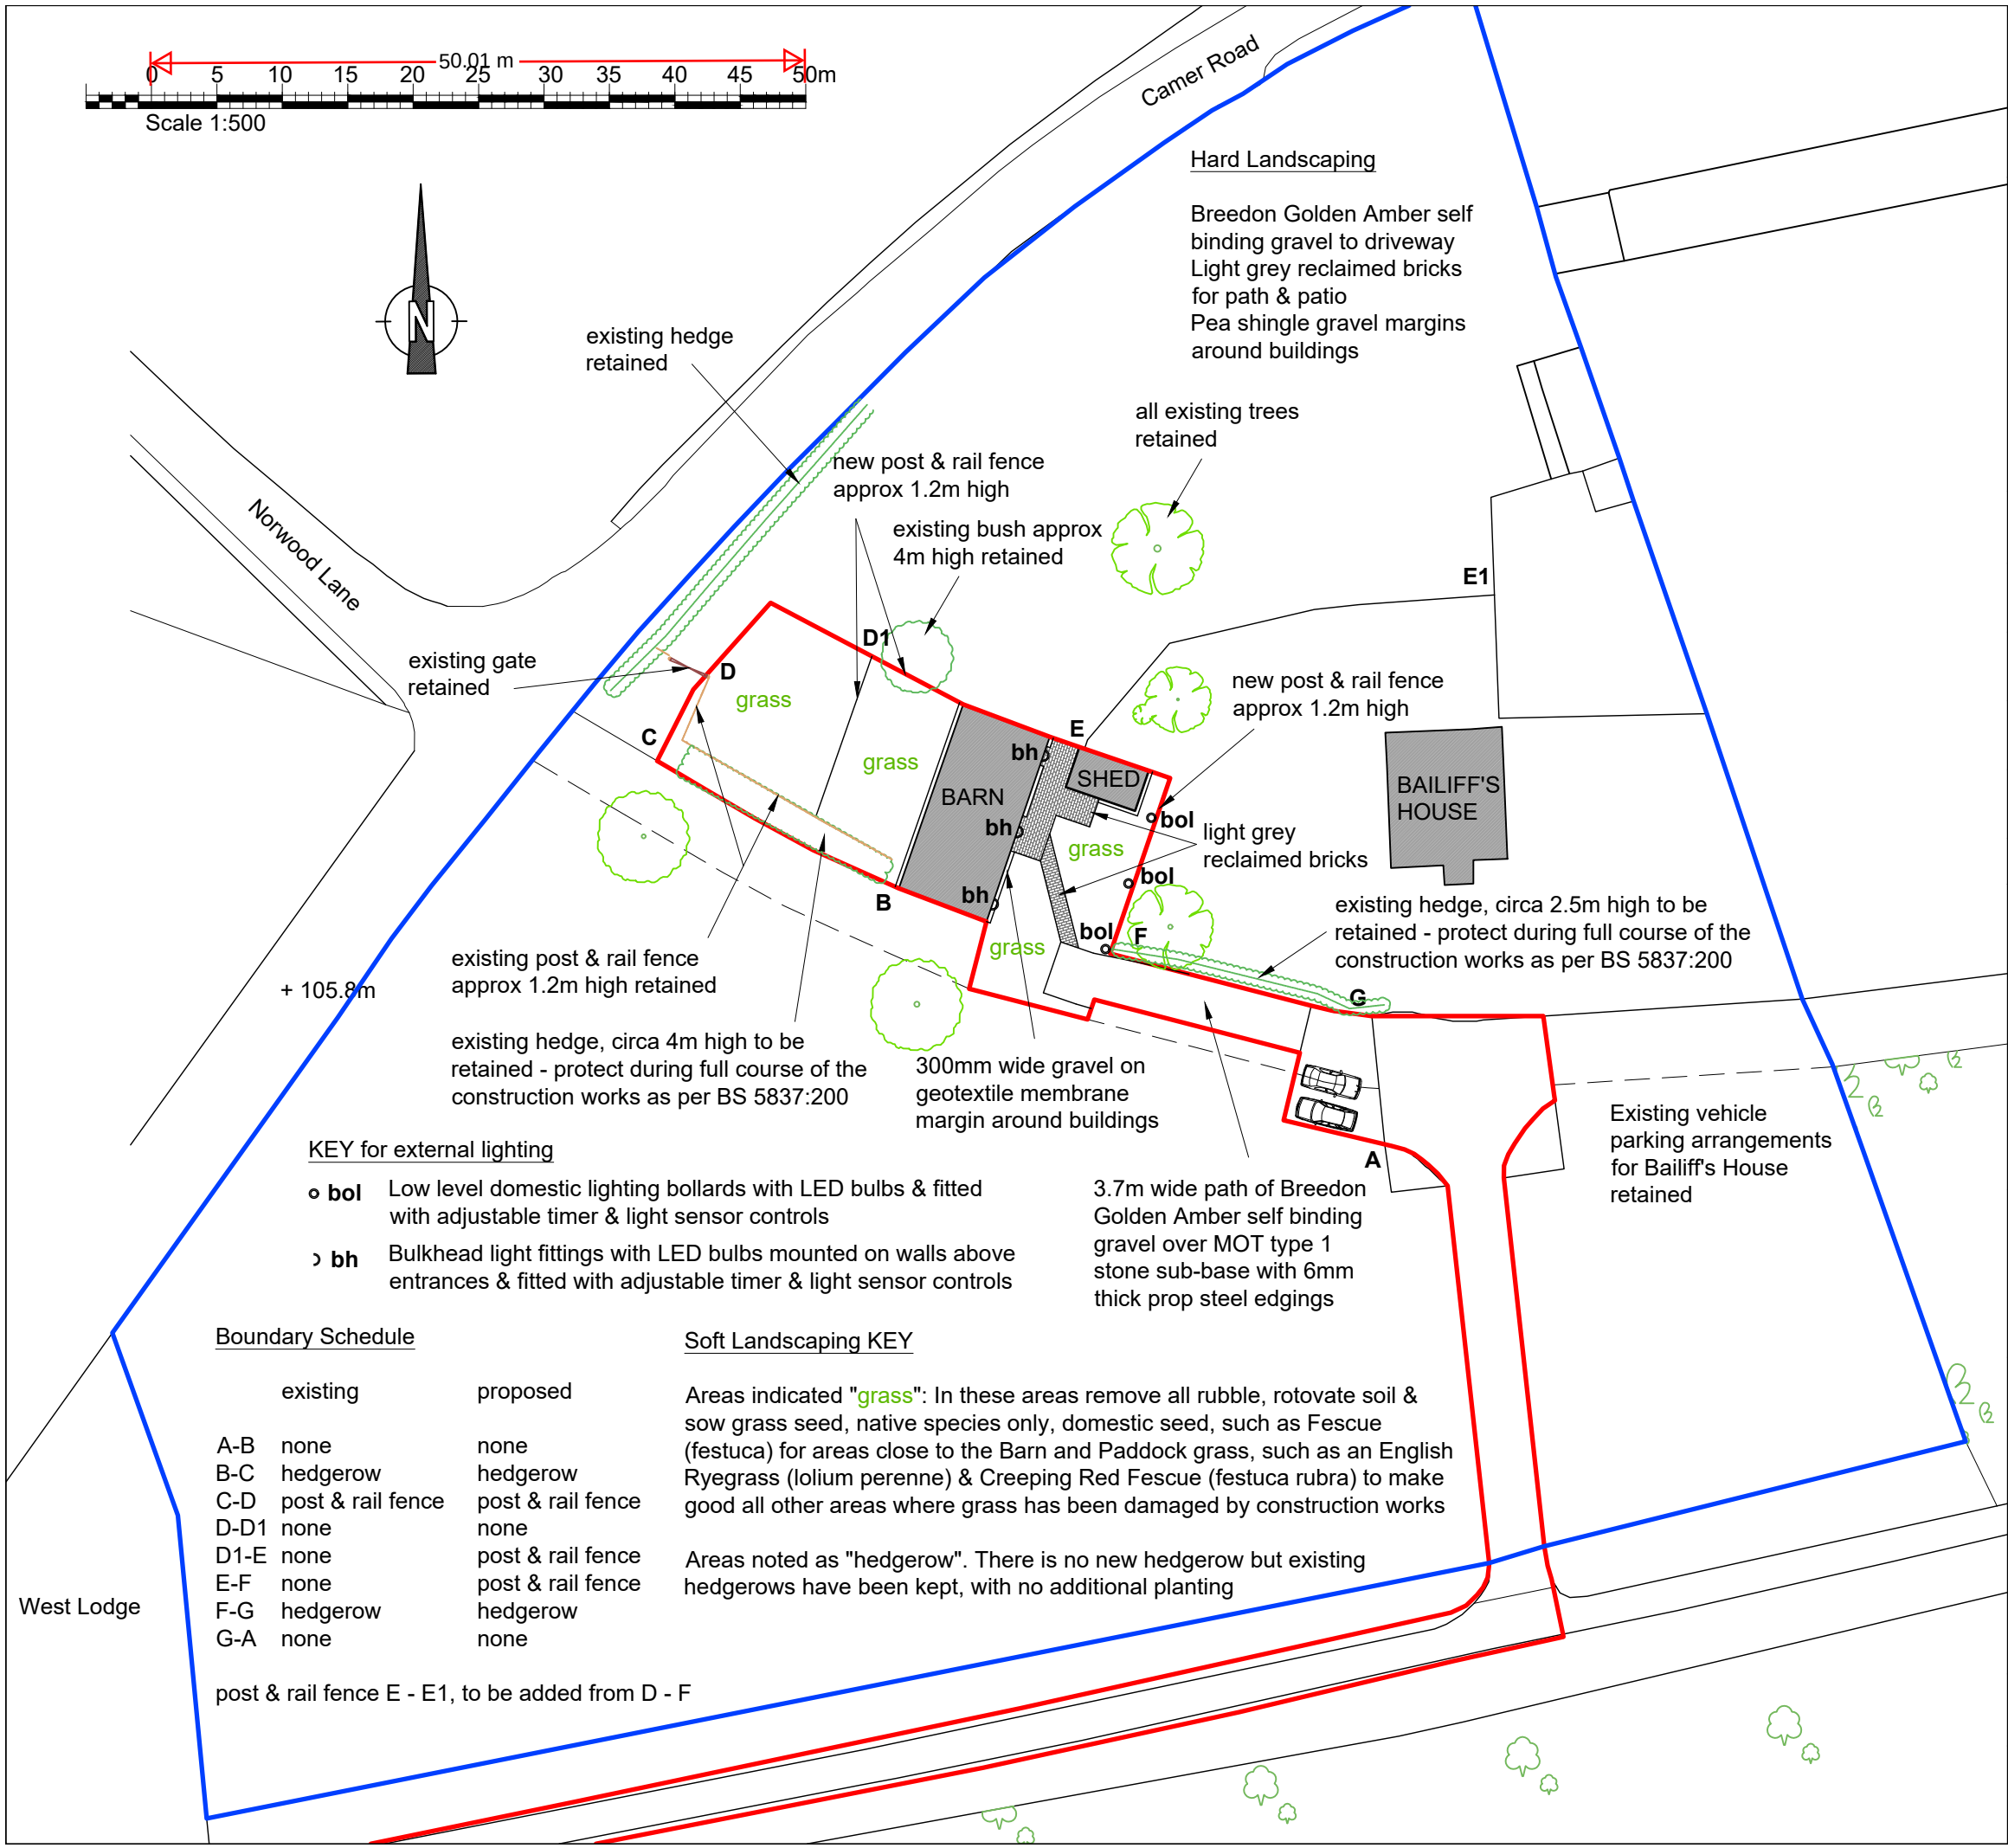



This drawing remains the Copyright of the architects and may not be reproduced in whole or in part without their written permission

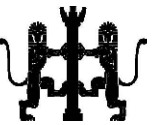

NOTES
Do not scale.
Verify all dimensions on site before commencing any work or preparing any shop drawings.
All building materials, components and workmanship to comply with the appropriate Public Health Acts, Building Regulations, British & European Standards and Codes of Practice and to the appropriate manufacturers recommendations.
For all specialist work see relevant drawings.
All schemes to be set out completely including buildings, roads, drainage and levels prior to the commencement of any works.
Sites to be checked against Land Registry plans and any necessary Easements to be established.
Any discrepancies, errors or omissions to be reported to the architect for further instructions before commencement of works.

E		
D		
C		
B	28.05.25	Boundary schedule
A	22.05.25	Landscaping & lighting details
Date	Revisions	By



DAC
Architects

21 Stone Street, Gravesend, Kent, DA11 0NP
Tel: 01474 566996 Fax: 01474 320374
Design@DACarchitects.co.uk

Project Title
**Barn Conversion
West Barn, Camer Park
Meopham DA13 0XT**

Client
R French & J Lewis

Drawing Title
**Block Plan

As Proposed**

Scale 1:500@A3	Date 10.03.23	Drawn By OWN UP
Project No. 5349	Dwg. No. D-03	Rev. B