
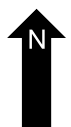
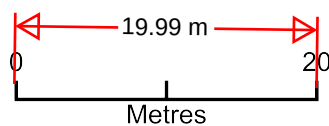


Block Plan As Proposed

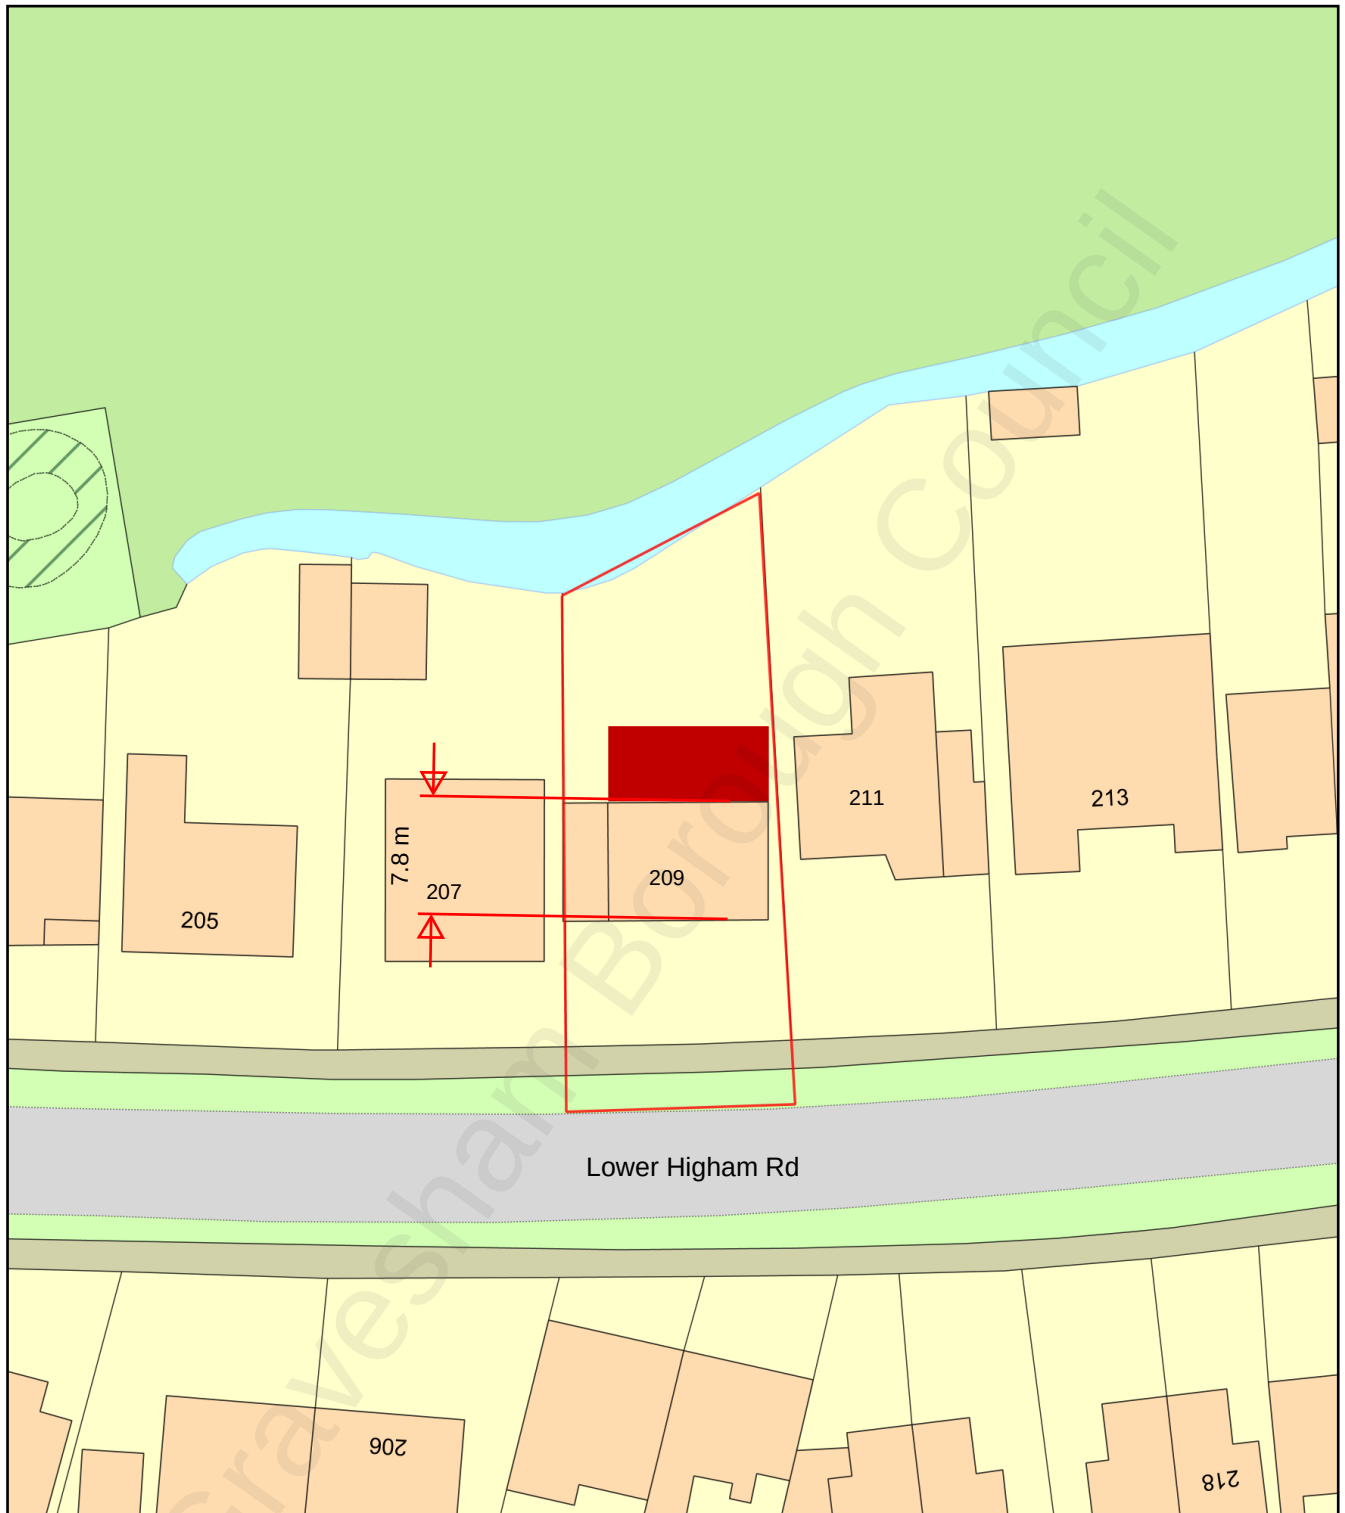

Plan Produced for: Planning Application Team

Date Produced: 07 Aug 2021

Plan Reference Number: TQRQM21219154755308

Scale: 1:500 @ A4