


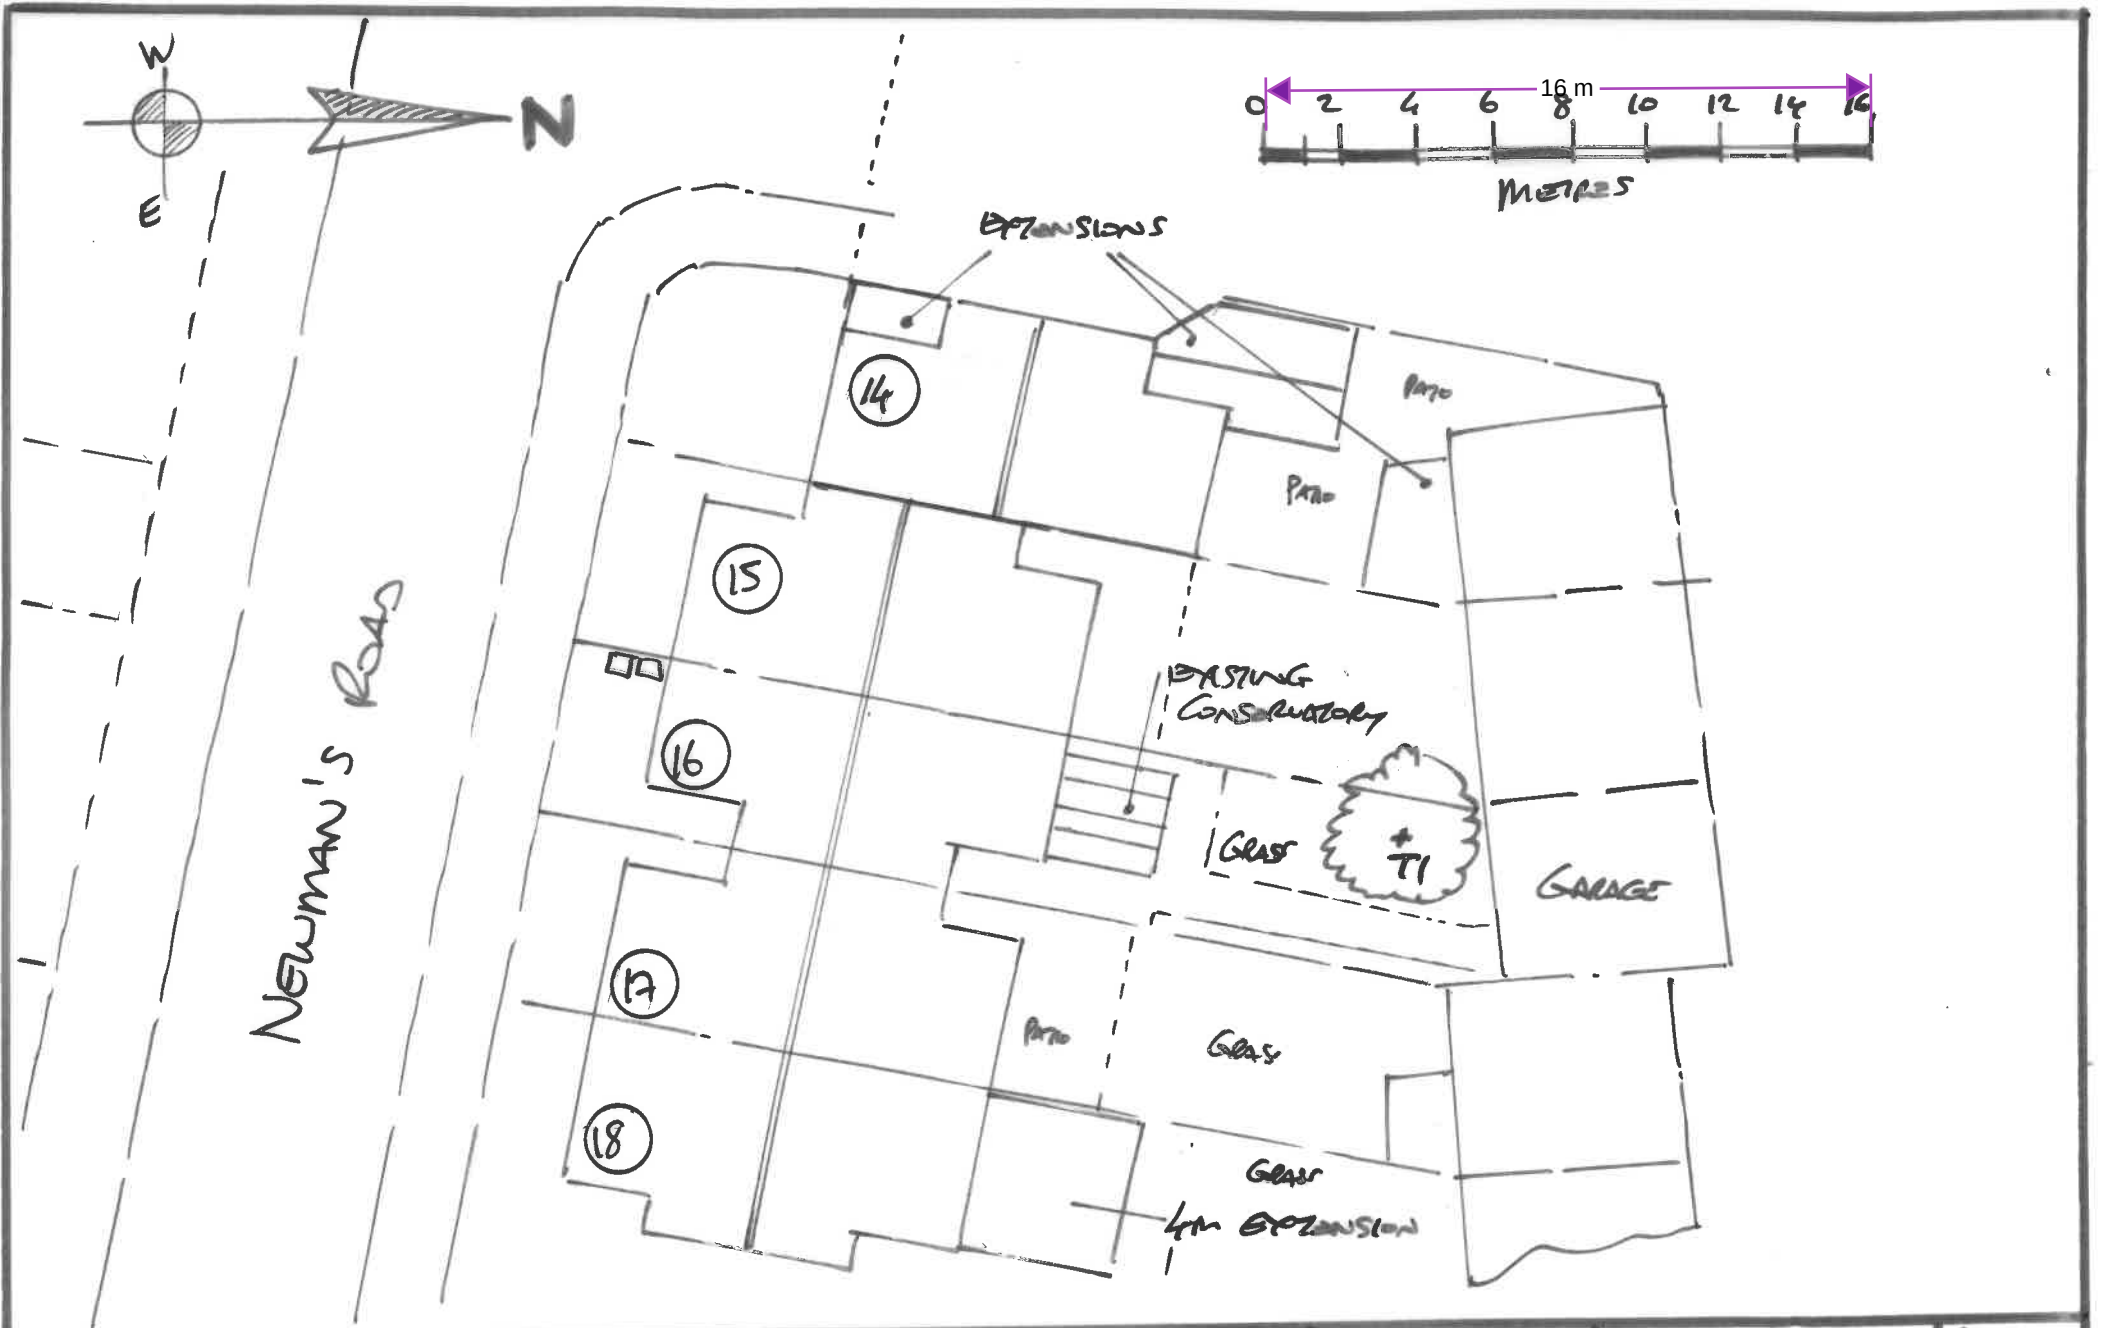

PROJECT	TITLE	DATE	SCALE	DRAWING	REV
16 NEWMAN'S ROAD	EXISTING BLOCK PLAN	JULY/2025	1:200 @ A4	DKM/79/15/03	01