


Location Plan

Site Address: Sunnyside, Valley Drive, Gravesend, DA12 5UE

Date Produced: 17-Aug-2023

Scale: 1:1250 @A4

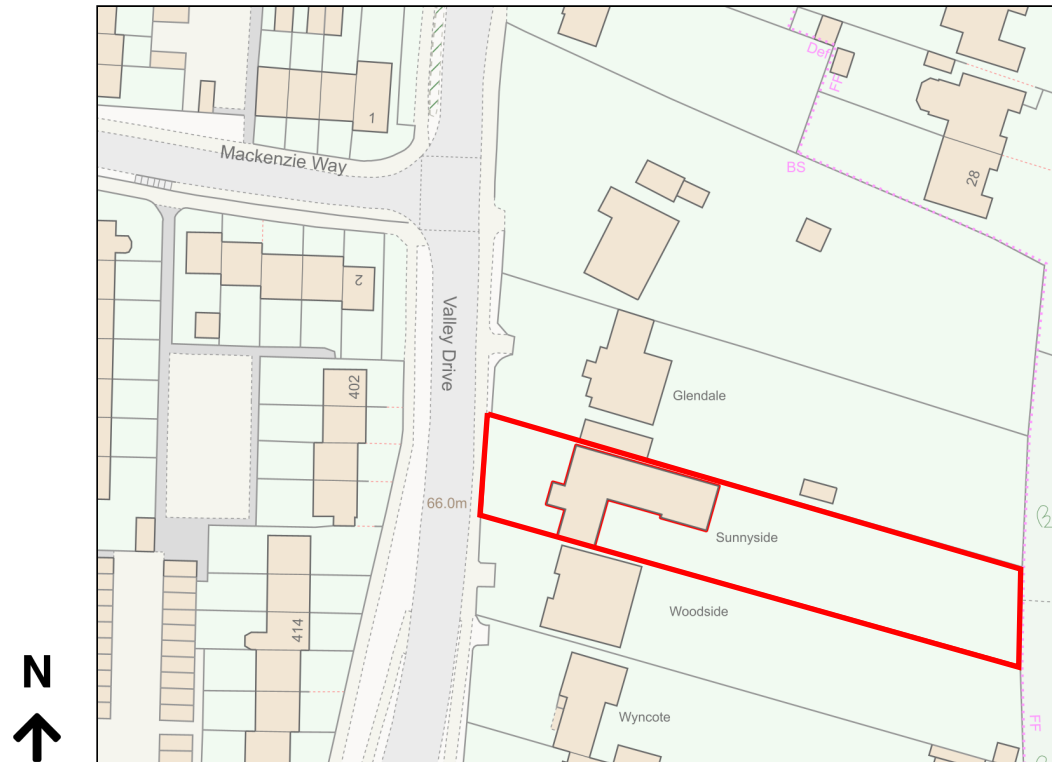

Location Plan

Drawing no 2055 Loc 1