


S I T E

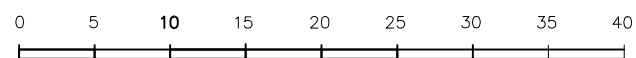

SCALE BAR 1: 500

1cm=5m

S T A N W A Y L I T T L E A S S O C I A T E S
C H A R T E R E D T O W N P L A N N E R S C H A R T E R E D A R C H I T E C T S

The Studios 7 Oakbrook 8 Court Downs Road Beckenham BR3 6LR

Tel 07836 551911 Email peterstanway@peterstanway.com

Project DEVELOPMENT AT VALLEY DRIVE, GRAVESEND, KENT, DA12 5UE
DR S AND MR C AHMAD

Dwg. Title BLOCK PLAN

Job No. 2055

Scale 1 : 500 @ A3

Date November 2024

Dwg. No. Bloc 1