


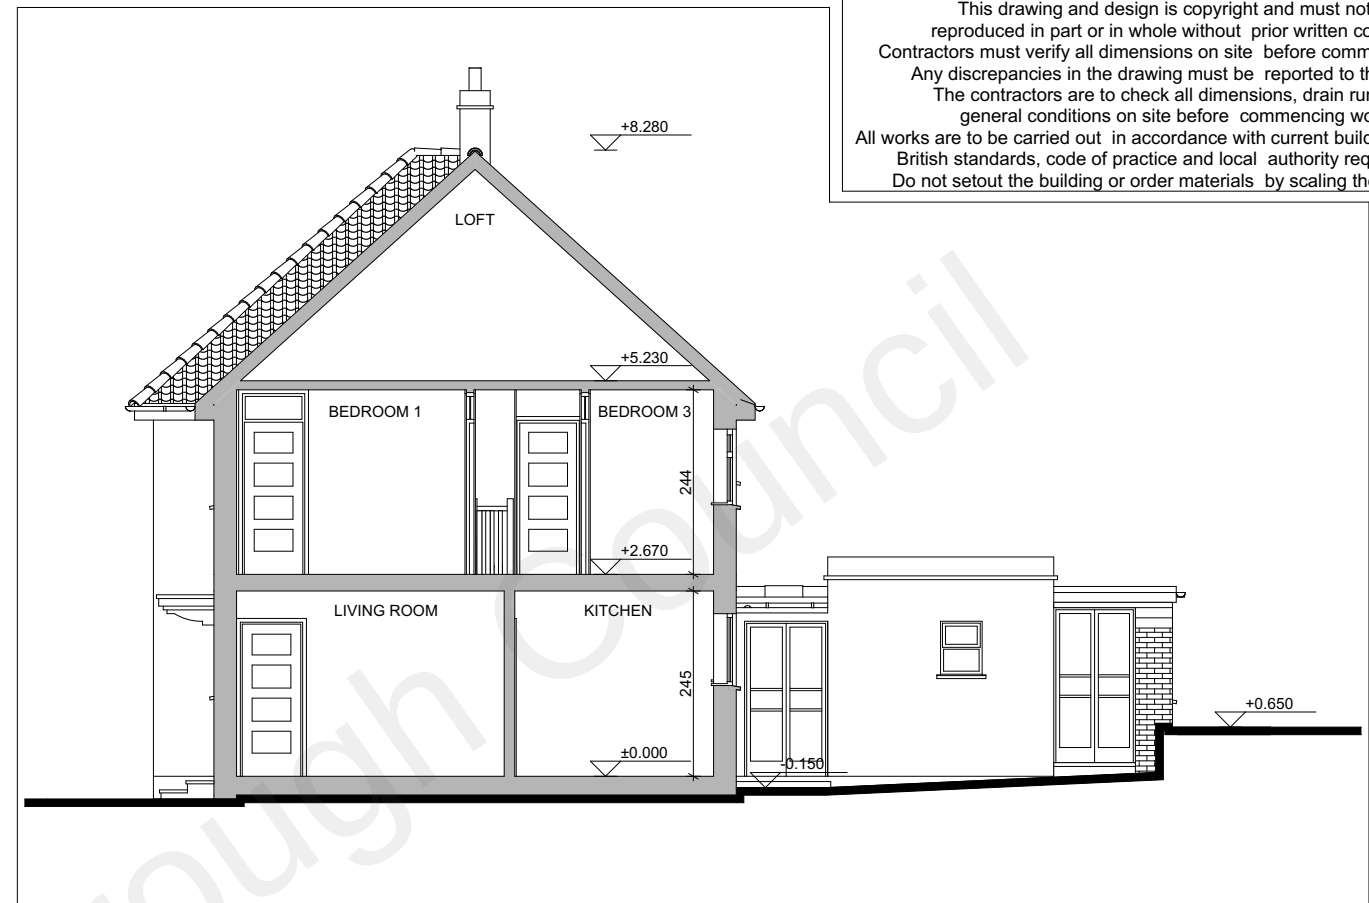

SECTION AA EXISTING


1:100



SECTION CC EXISTING


1:100

This drawing and design is copyright and must not be reproduced in part or in whole without prior written consent. Contractors must verify all dimensions on site before commencing work. Any discrepancies in the drawing must be reported to the Agent. The contractors are to check all dimensions, drain runs and general conditions on site before commencing work. All works are to be carried out in accordance with current building regulations, British standards, code of practice and local authority requirements. Do not set out the building or order materials by scaling the drawings.

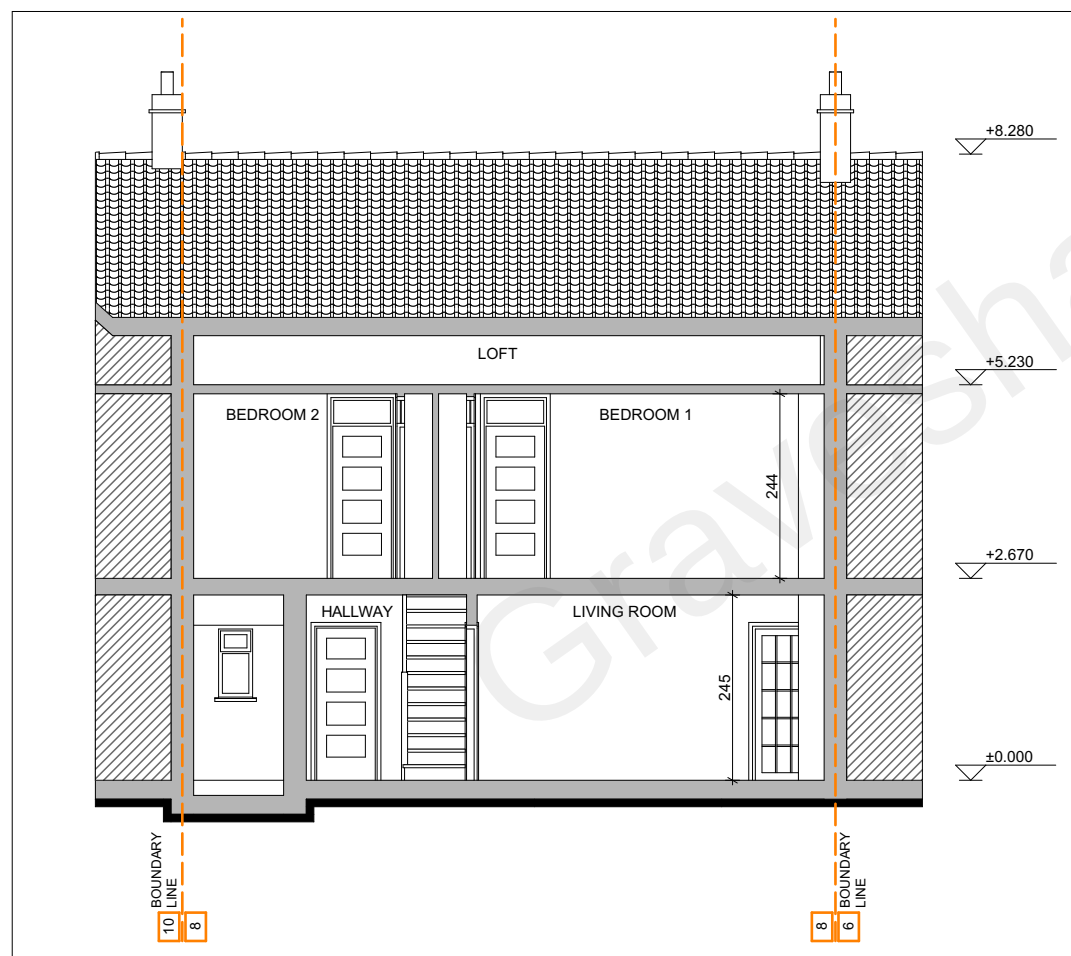

SECTION BB EXISTING

1:100

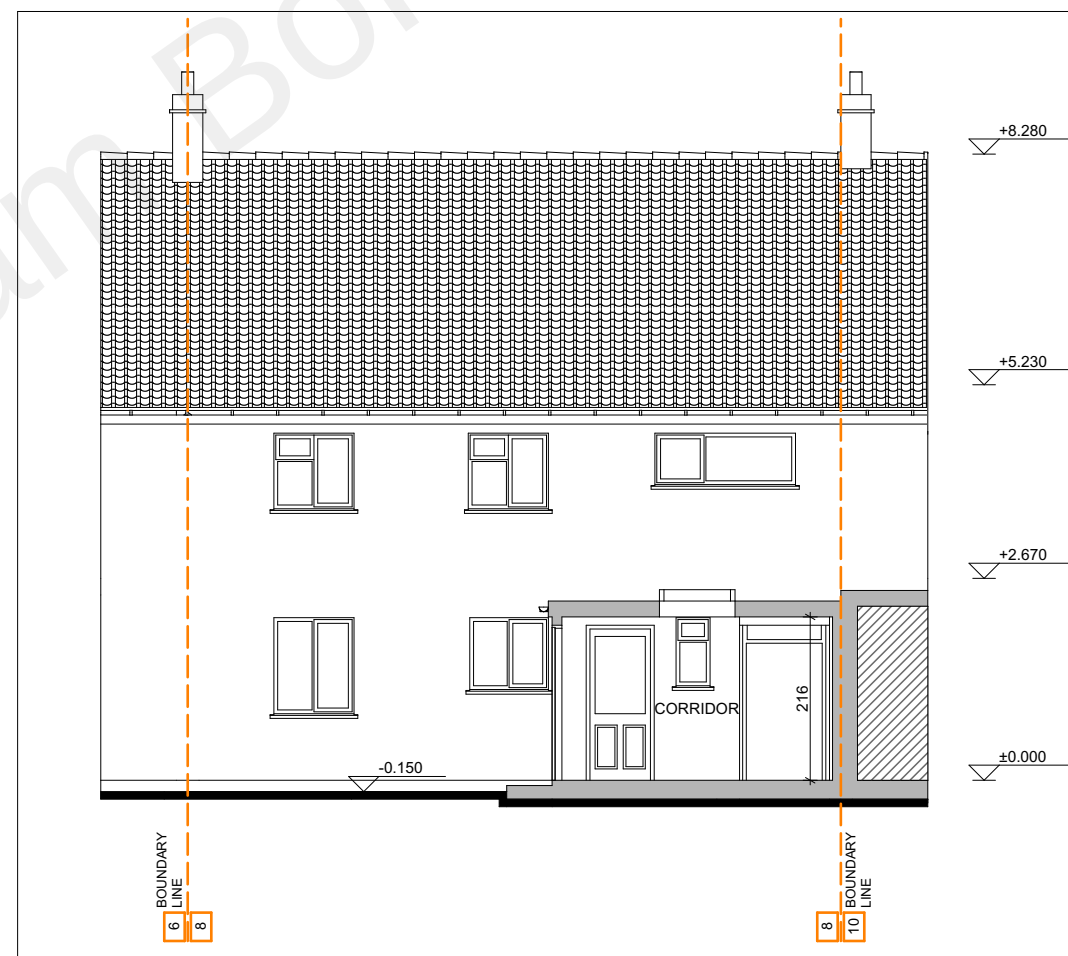

SECTION DD EXISTING

1:100

SCALE 1:100



Revision History	Code	Date
Client	ALEKSANDRS ZENOV	
Project name and site address	SINGLE STOREY REAR EXTENSION 8 DORCHESTER ROAD, GRAVESEND DA12 5QU	
Drawing Name	SECTIONS EXISTING	
Drawing Status	PLANNING	
Modified by	VN	Date 14.08.2021
Drawing Scale	1:100@A3	
Layout ID	2111_PLN_04	Revision 0