

This drawing and the design are the copyright of **ON Architecture Ltd only**.
This drawing should not be copied or reproduced without written consent.
All dimensions are to be checked on site prior to setting out and fabrication and **ON Architecture Ltd** should be notified of any discrepancy prior to proceeding further.
For Construction & Fabrication Purposes – Do not scale from this drawing, use only the illustrated dimensions herein. Additional dimensions are to be requested and checked directly.
Illustrated information from 3rd party consultants/specialists is shown as indicatively only. See other consultant/specialist drawings for full information and detail.



Western Section Elevation
Scale 1:100 @A1

Revision Note & Date				Initial
Rev	Date	Note		
A	07-10-2022	Minor amendments to colouring.		PTW

ON
ARCH
TECT
URE

Canterbury Studio
Logan House, St Andrews Close
Canterbury
CT1 2RP
info@onarchitecture.co.uk
onarchitecture.co.uk
01227 634334

Project Title
Proposed Retirement Living Development
Bowls Club, Gravesend
Client Details
McCarthy Stone


Drawing Title
Secondary Elevations (Coloured)

BM Number

Scale	Date	Drawn	Checked
1:100 @A1	October 2022	PTW	DK

Drawing Status
PINKFILE

Project Number	Drawing Number	Drawing Revision
LSE-2821-03-AC-2002		A

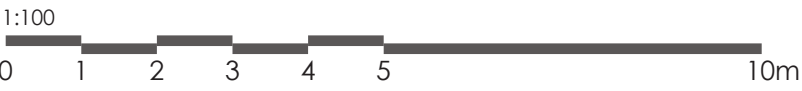

Section Elevation (Coloured)
Proposed Retirement Living Development, Bowls Club, Gravesend