


Location Plan

Site Address: Easting: 562865 Northing: 173525

Date Produced: 31-Jul-2024

Scale: 1:1250 @A4

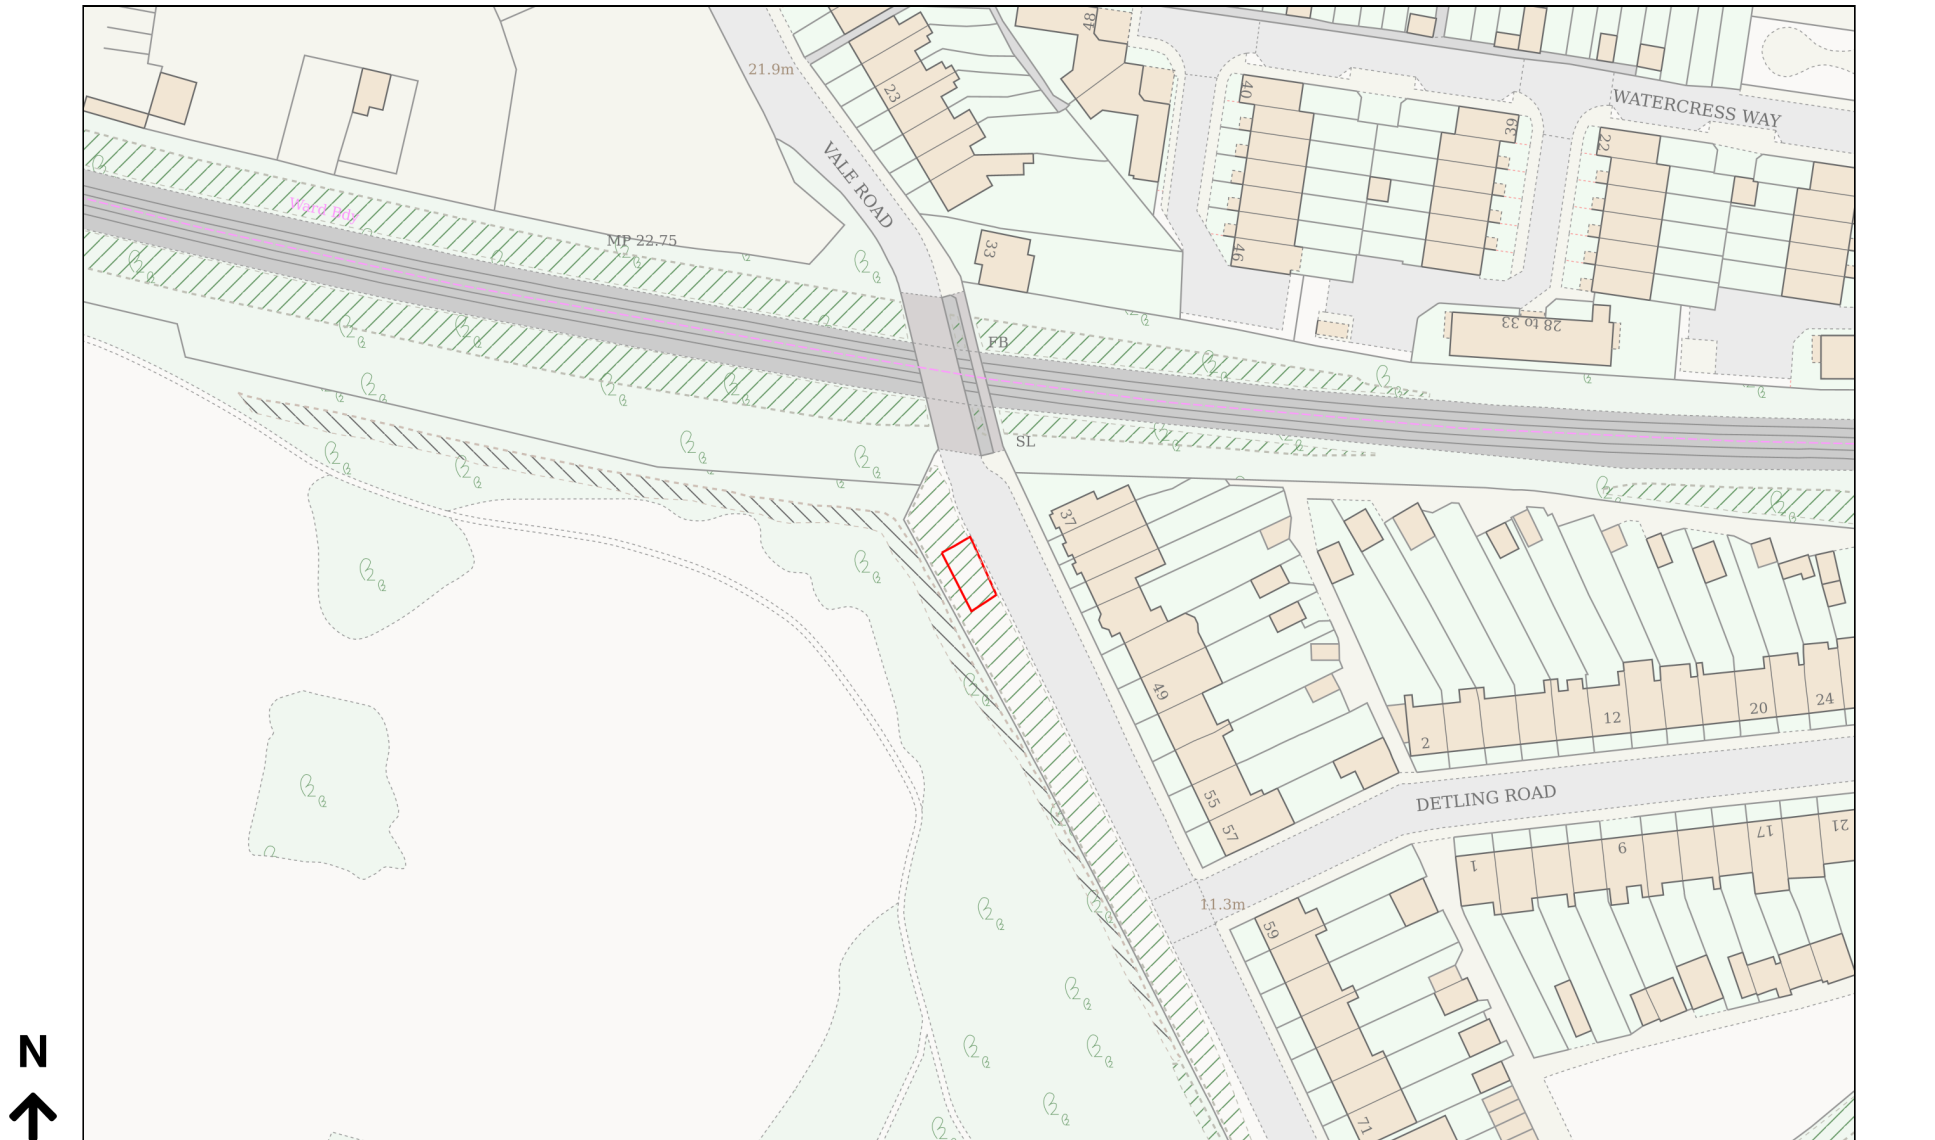

Planning Portal Reference: PP-13294338v1