



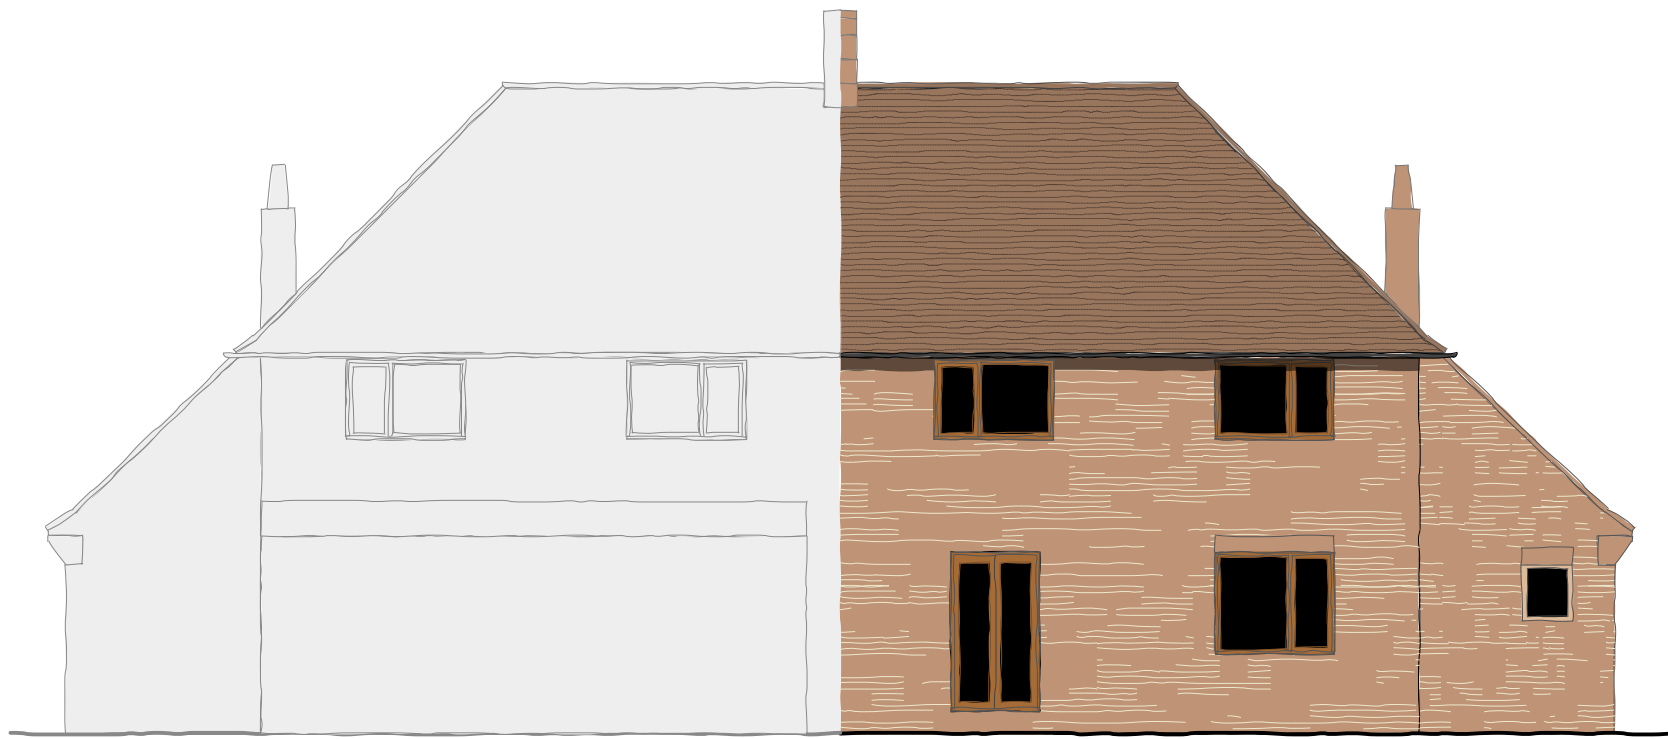

number 8

number 7

rear elevation west, facing the rear garden

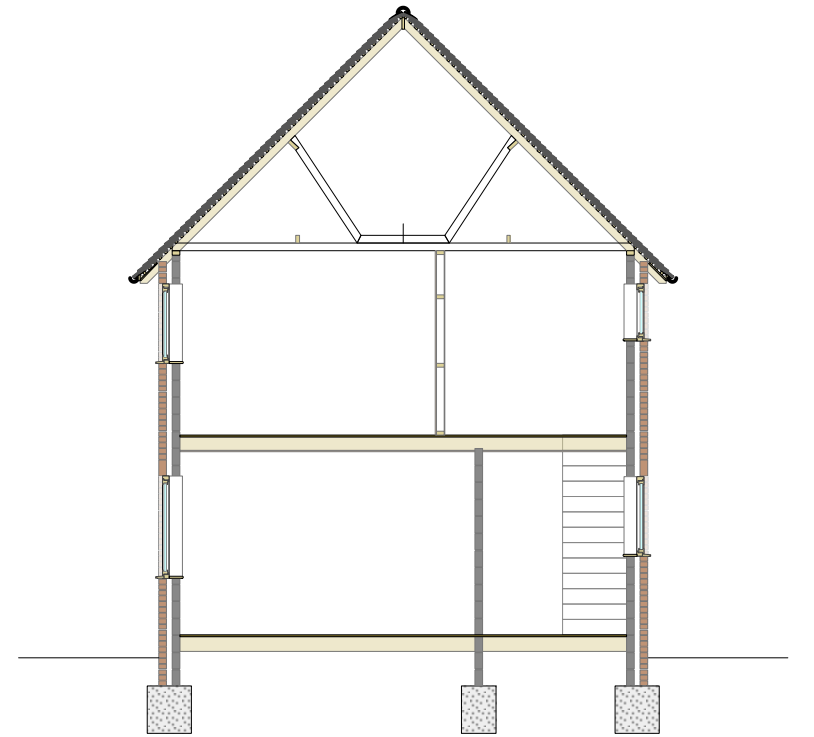


section west - east showing roof structure




front elevation east, facing the road

number 7

number 8

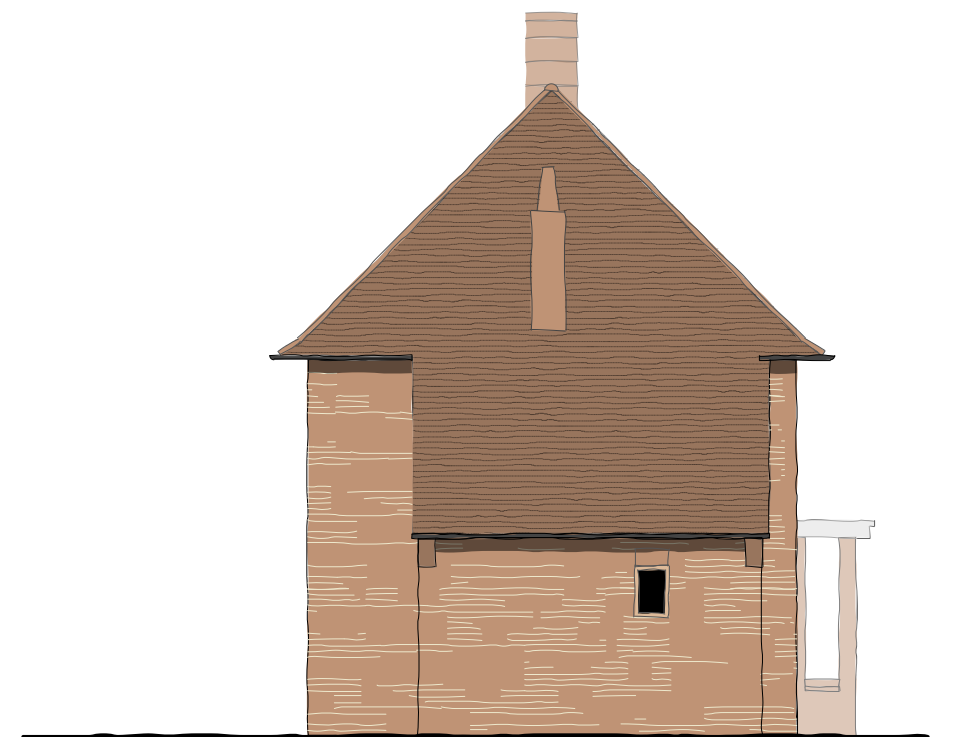

side elevation south, facing no.6 side

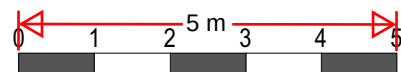

scale(m) 1-100 on A3 size print

CLIENT; D. Regan

PROJECT; 7 Hornfield Cottages, David Street, Harvel, DA13 0BU

TITLE; existing elevations and section

SCALE; 1-100 DATE; 07 / 2024

DRN;GB

DRAW.NO. 24-16-03



PRIME
FOLIO
01 622 691169