


Notes:


- NOTES:
- Do not scale from this drawing.
 - All dimensions to be verified on site and is in mm.
 - Builder to verify all dimensions, heights and levels prior to commencement of work.
 - All documents shall be checked to ensure that they are compatible by the contractor before construction commences. In the event of apparent ambiguity or contradiction the engineer and/ or architect shall be notified immediately.
 - The contractor in preparing his estimate shall visit the site and acquaint himself with the problems involved.
 - The contractor shall issue all statutory notices to the local Authority during progress and completion of works.

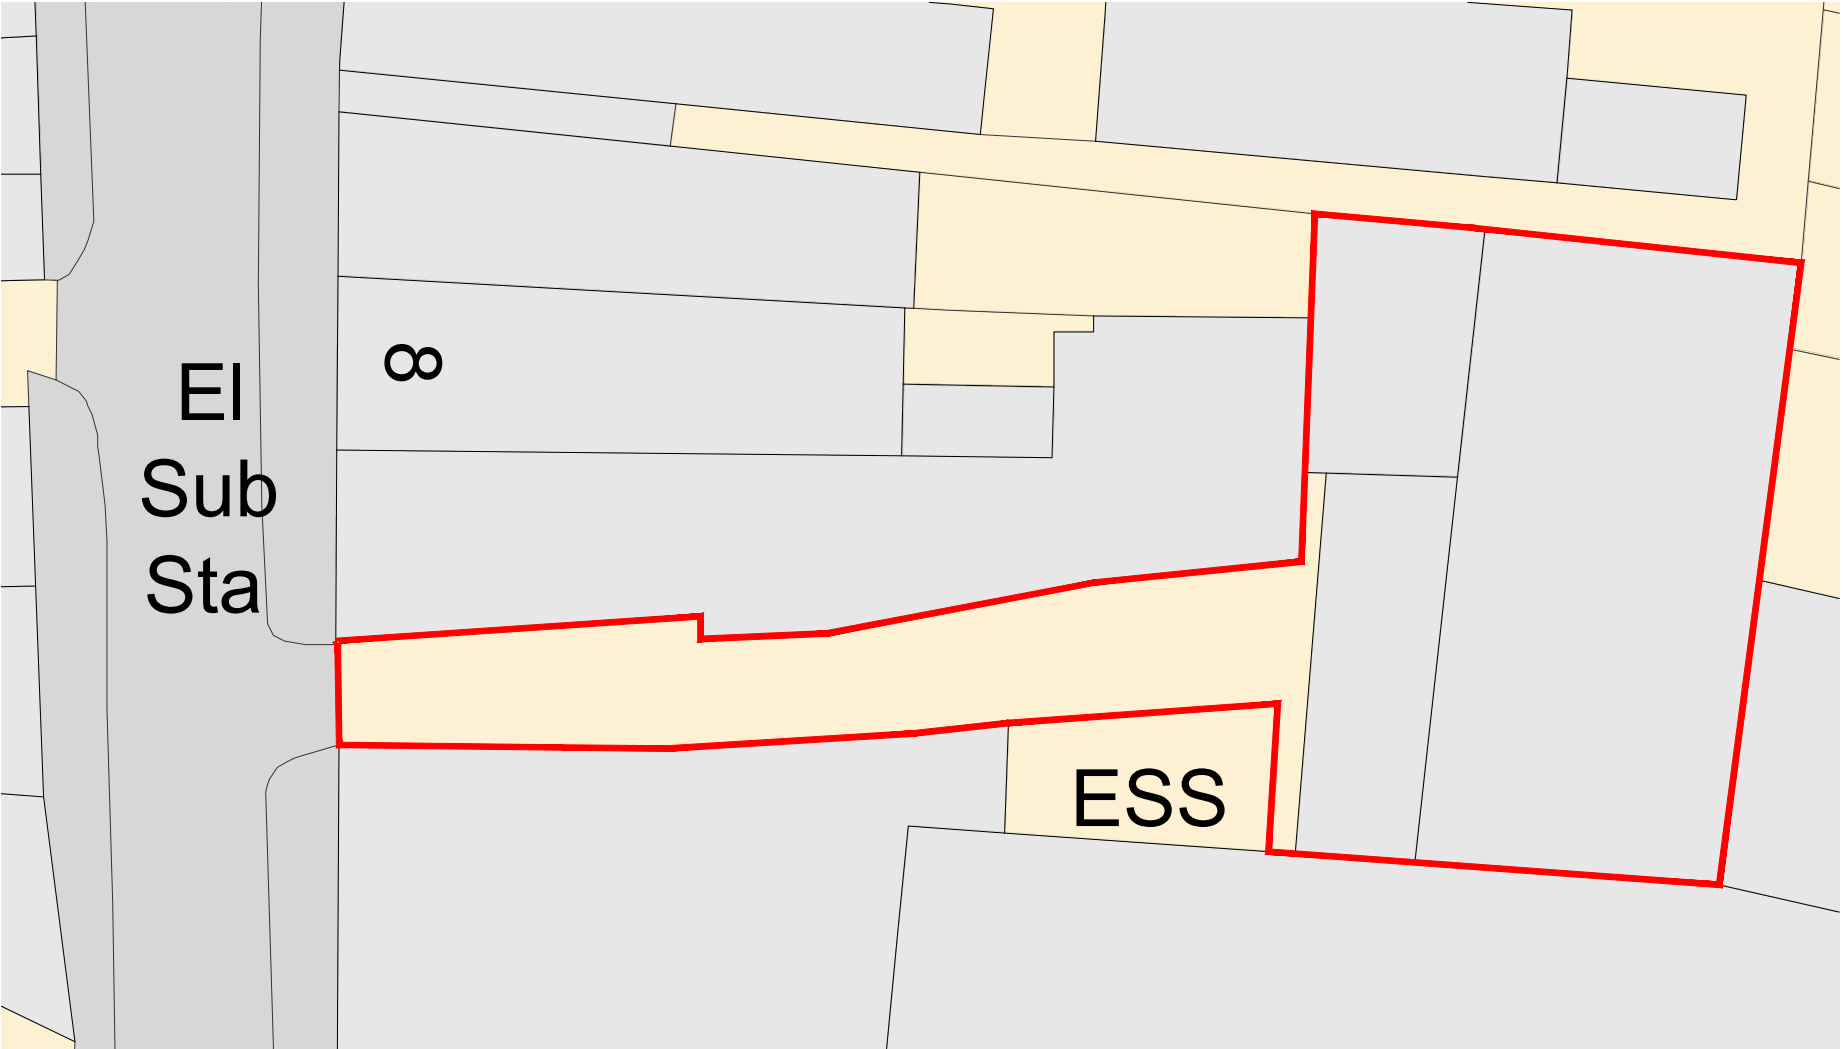

Existing Block Plan 1:1250



Proposed Block Plan 1:200

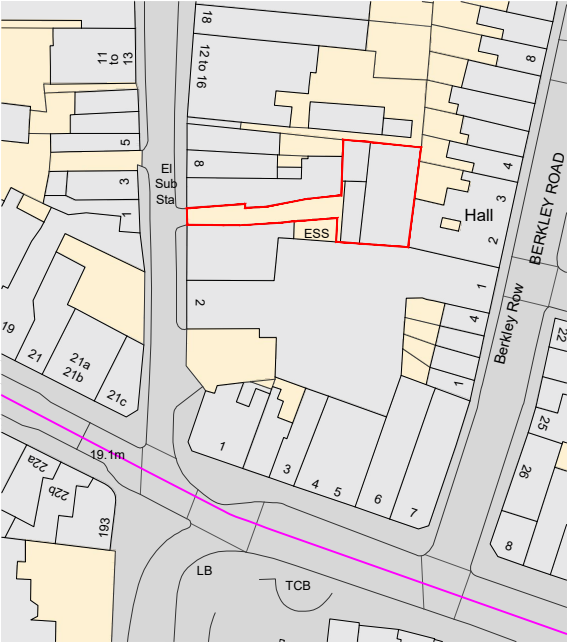

Location Plan 1:1250

A	-	-	-/-/-
REV:	DESCRIPTION:	BY:	DATE:
STATUS: Planning			

**BARRON
EDWARDS
STERLING**
Whitehall Place
47 The Terrace,
Gravesend, Kent
DA12 2DL
01474 247 787
info@barronedwards.co.uk
www.barronedwards.co.uk

SITE:	Location Plan Existing Block Plan Proposed Block Plan		
TITLE:	Land rear of 6 Queen Street Gravesend Kent DA12 2EE		

SCALE AT A2: 1:1250, 1:200	DATE: 06/04/2023	DRAWN: GK
PROJECT NO: QS-6-A	DRAWING NO: 001	REVISION: A

