




SECTION A-A AS EXISTING

1:100

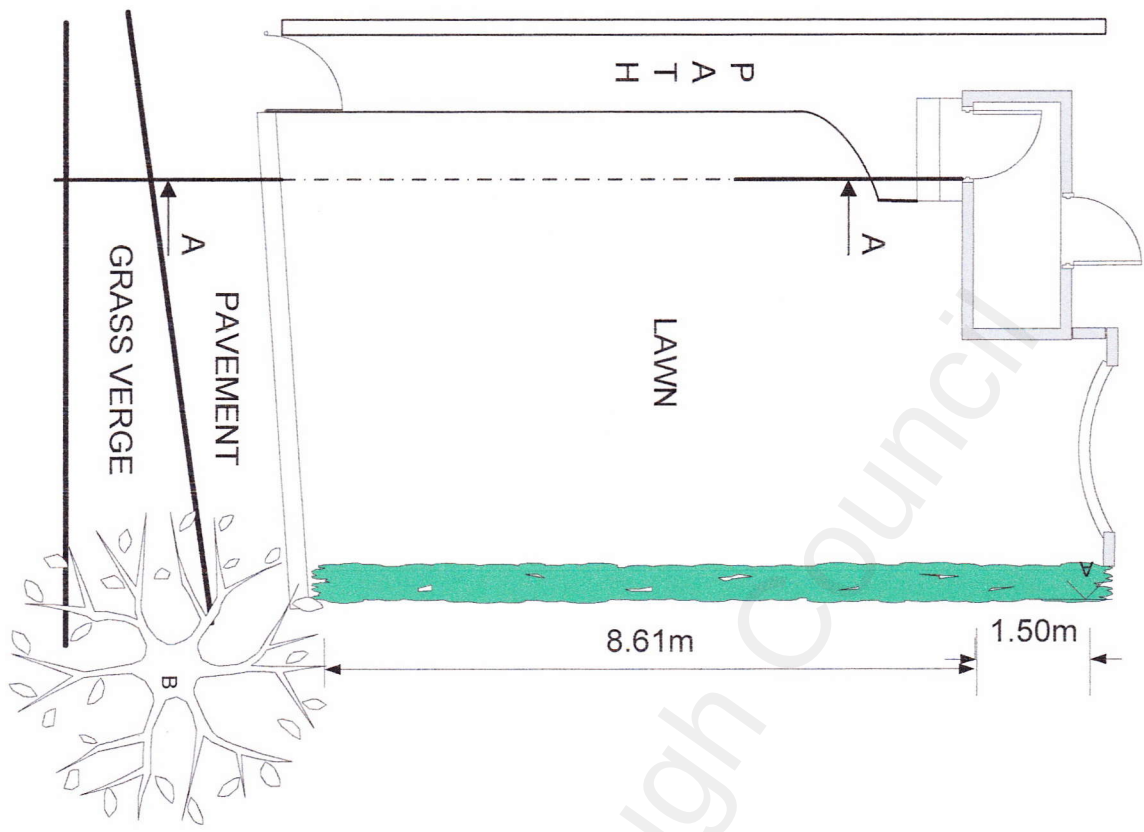


1:100




SECTION A-A AS PROPOSED

1:100

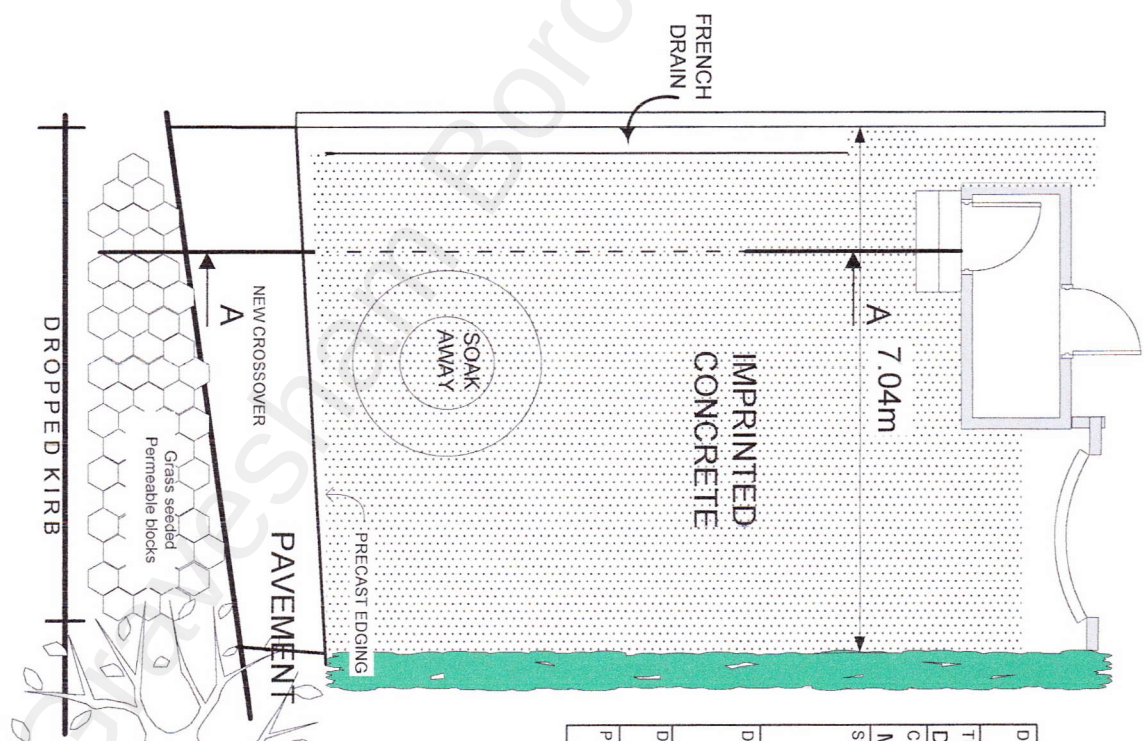

DRAWING NO.	001.1
TITLE	DRIVEWAY CONSTRUCTION
CLIENT	MS L PARKER & MR G LAKE
SITE	1, MILLER ROAD CHALK DA12 4TP
DESCRIPTION	PLANS AS EXISTING AND AS PROPOSED
DRAWN BY	MLAKE
PRINT SIZE	A4

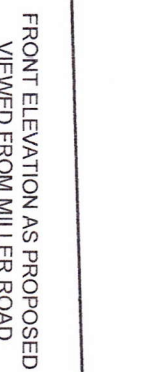

1:100

SCALE: 1:100

REV.	DESCRIPTION	DATE	BY
A	ORIGINAL	25.2.22	ML