


Copyright of this drawing is the property of SK-Architecture Ltd. It must not be reproduced or amended nor used in the execution of any works whether in conjunction with the proposed works for which it is prepared or otherwise without the express consent in writing of SK-Architecture Ltd.

For information only DO NOT SCALE

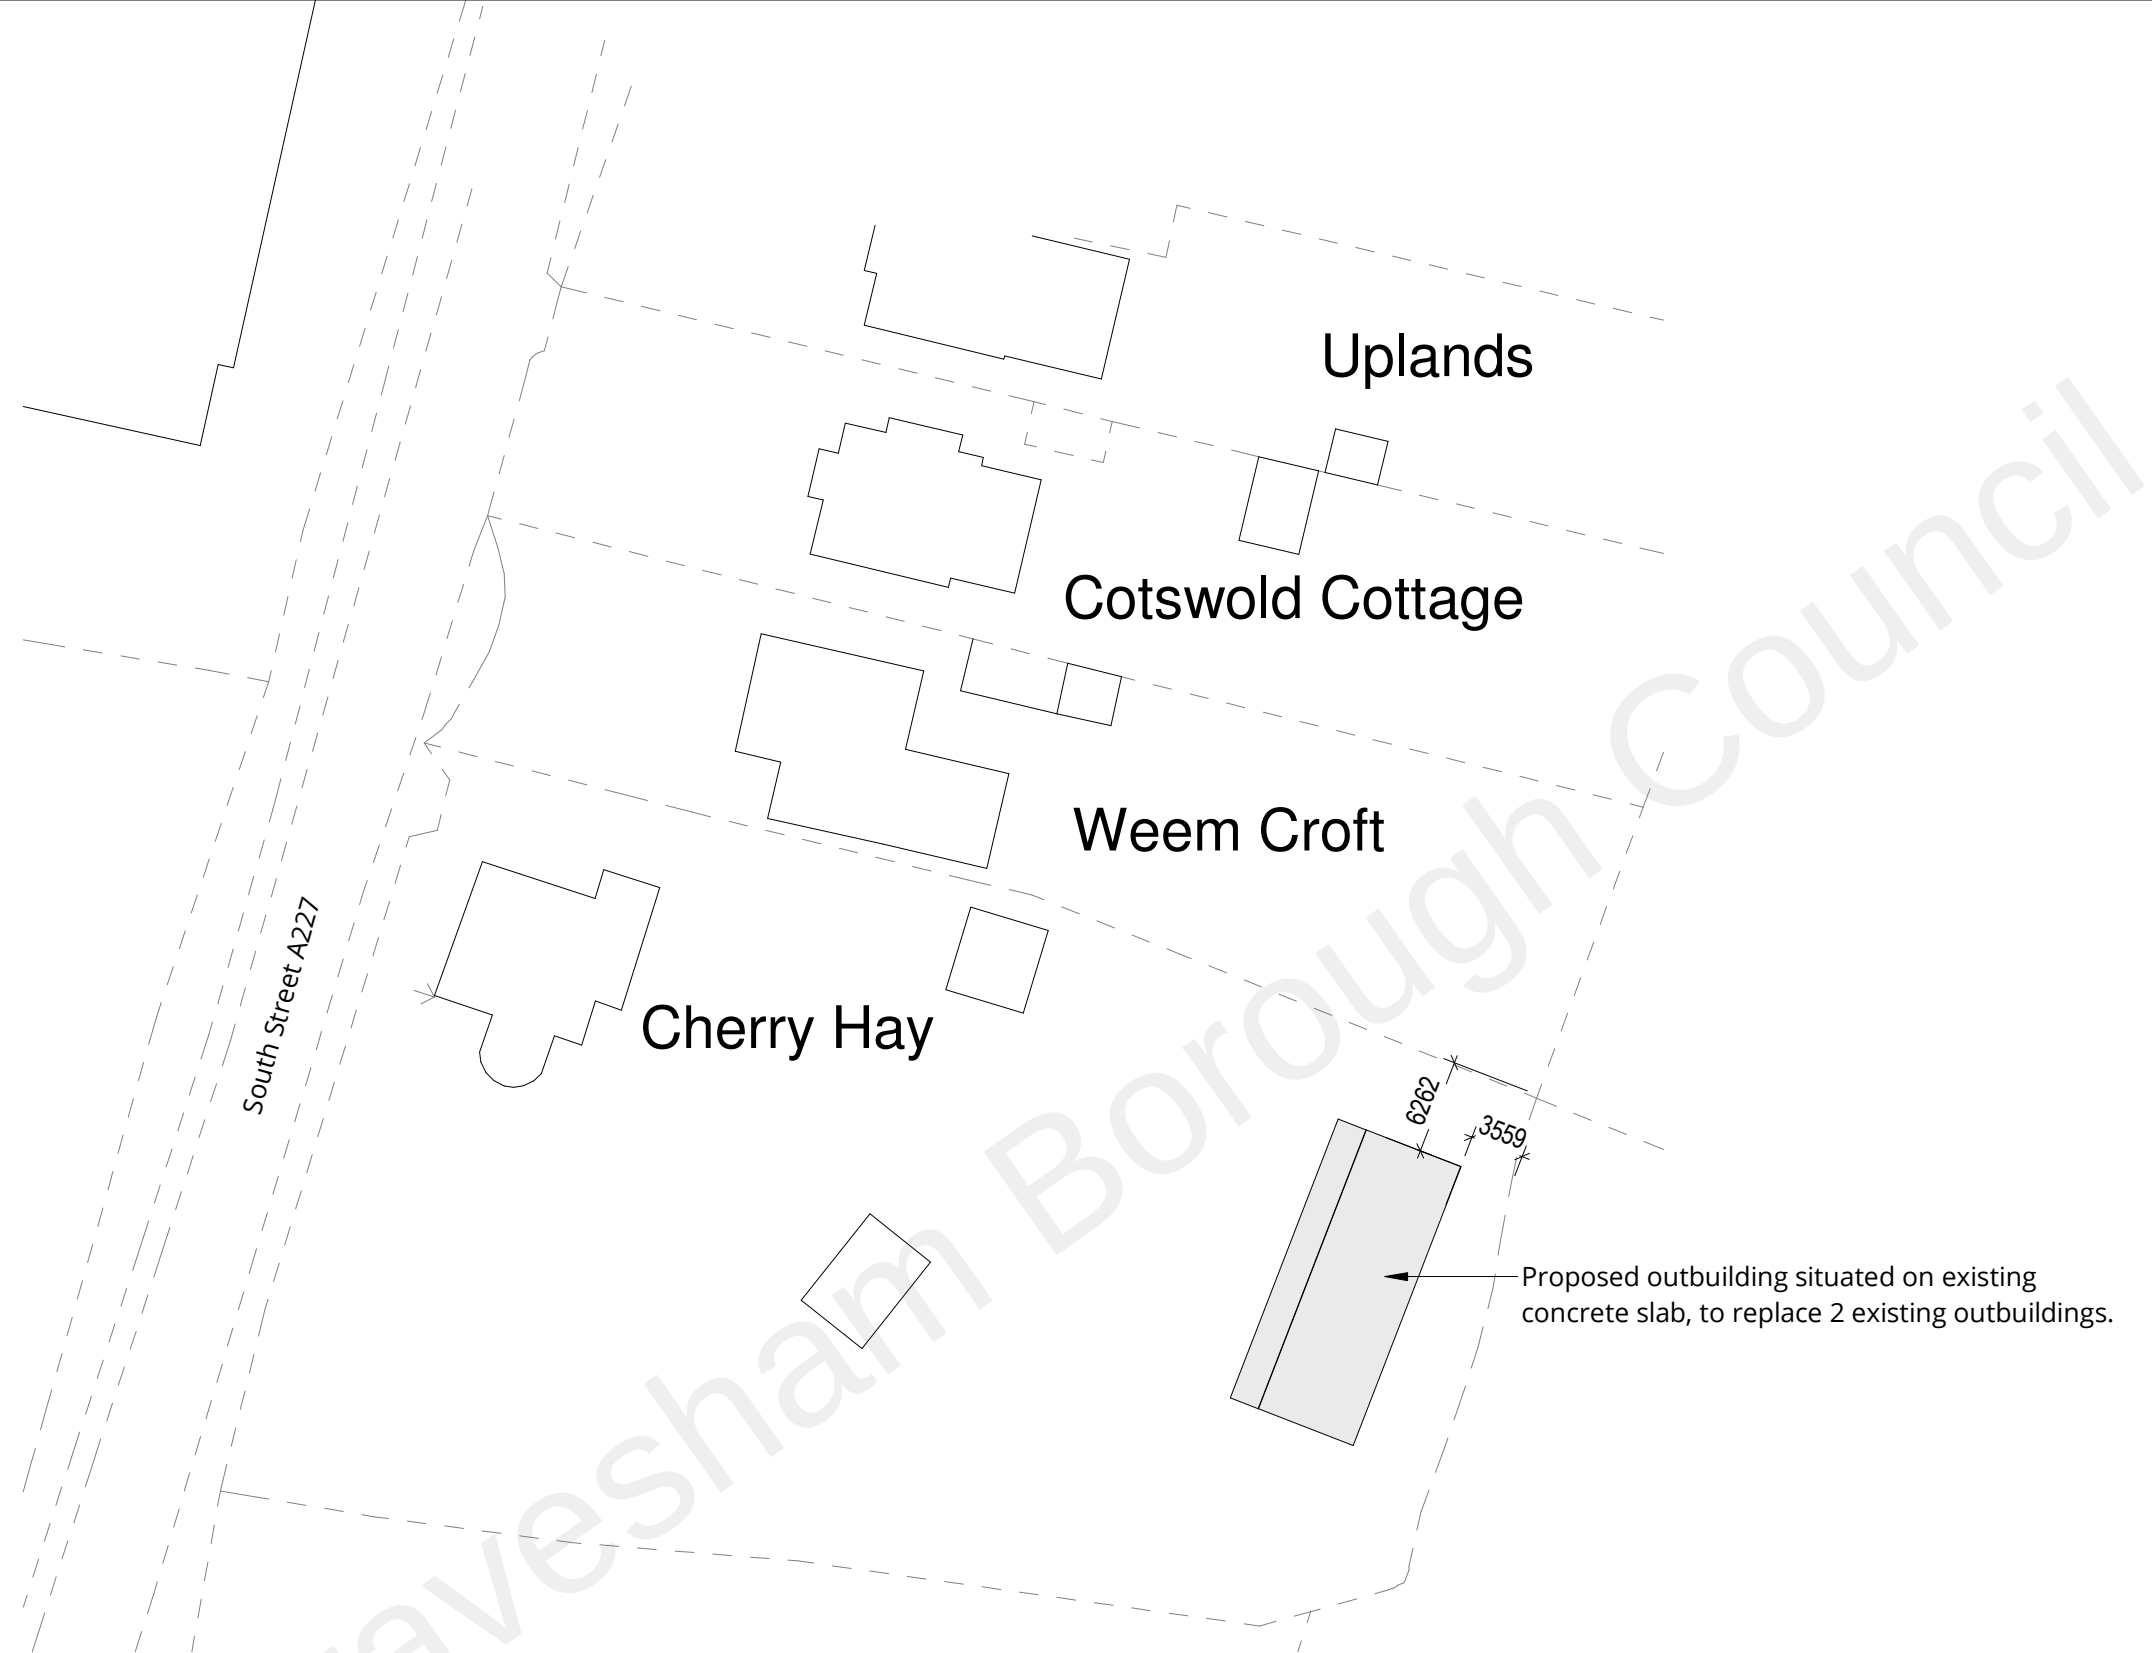

D00 ISSUED FOR LDC 03/07/2022

Revision	Description	Date
----------	-------------	------

SK ARCHITECTURE

Client **Mr West**

Project **Cherry Hay, Wrotham Road, South Street, Meopham, - Proposed Outbuilding**

Drawing **Site Block Plan**

Scale	1 : 500 @ A3	Date	03/07/2022
-------	--------------	------	------------

Project	Drawing	Revision
0126	SKA CH 08 00 02	D00

