




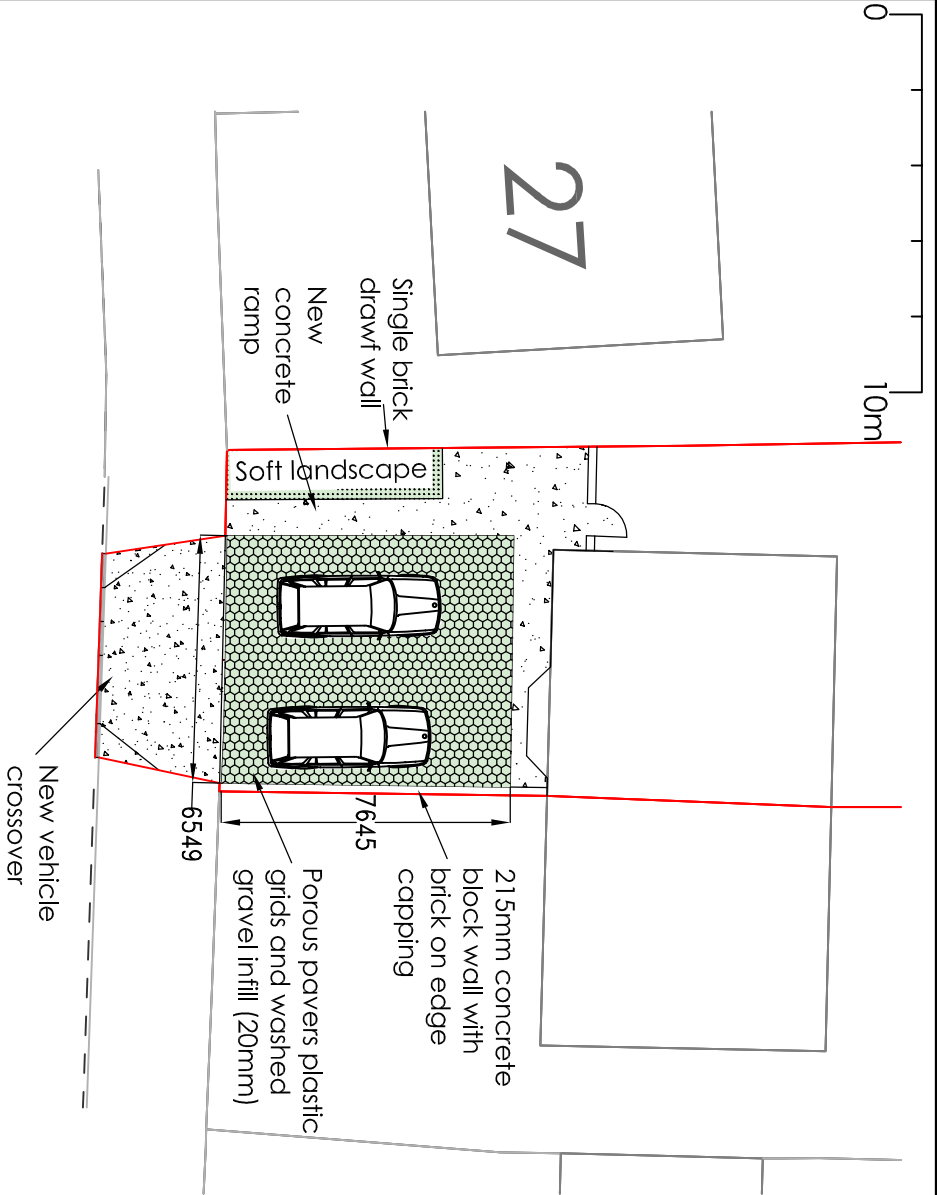

Proposed Front Garden Plan Scale 1:200

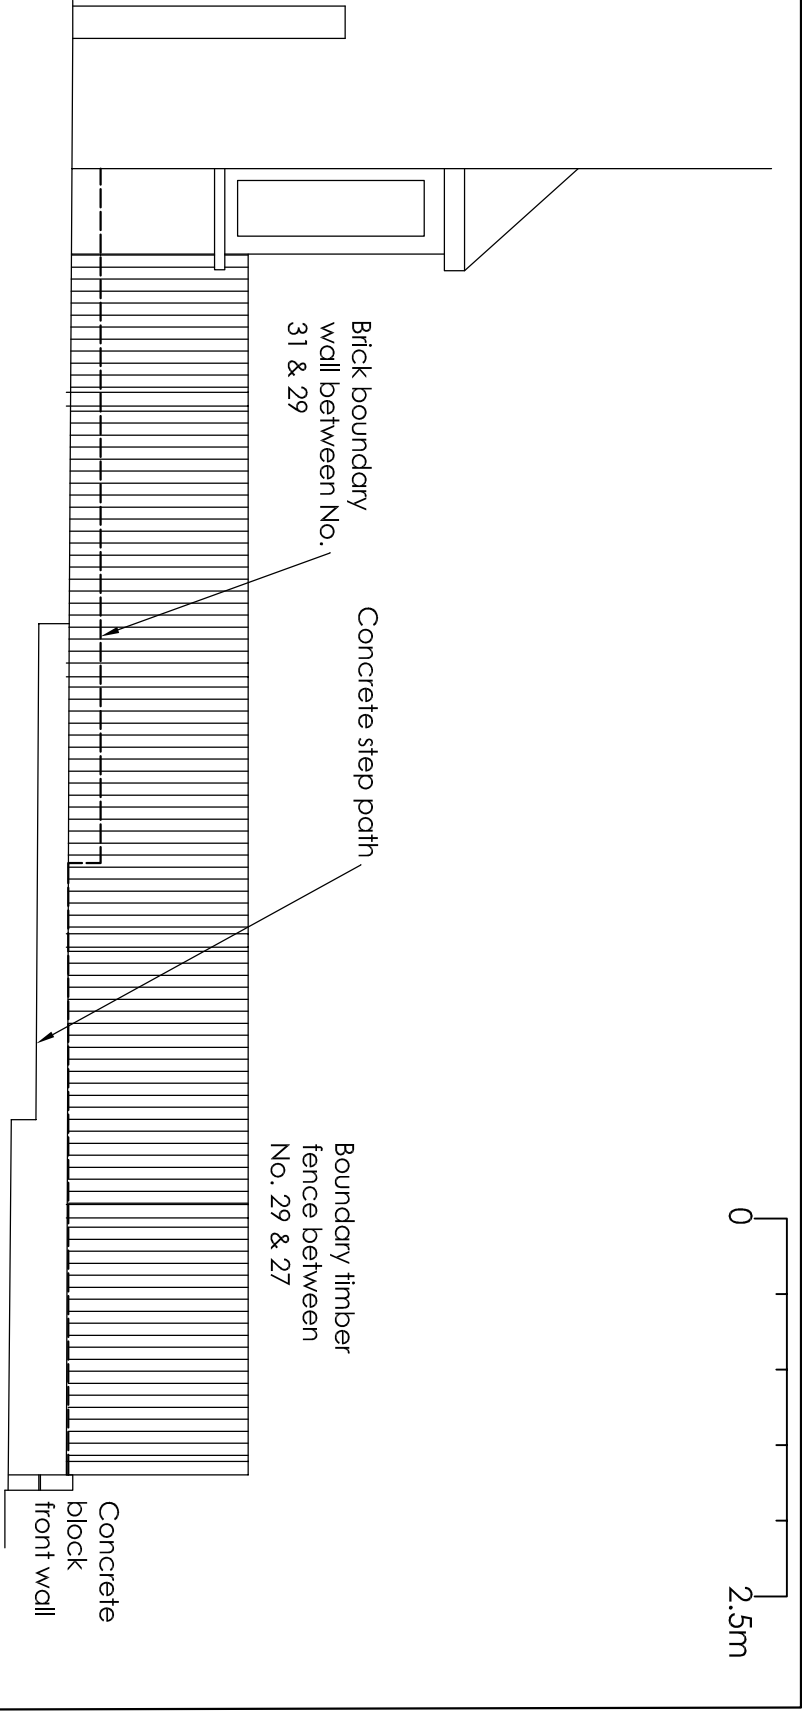

Existing Side Elevation Scale 1:50

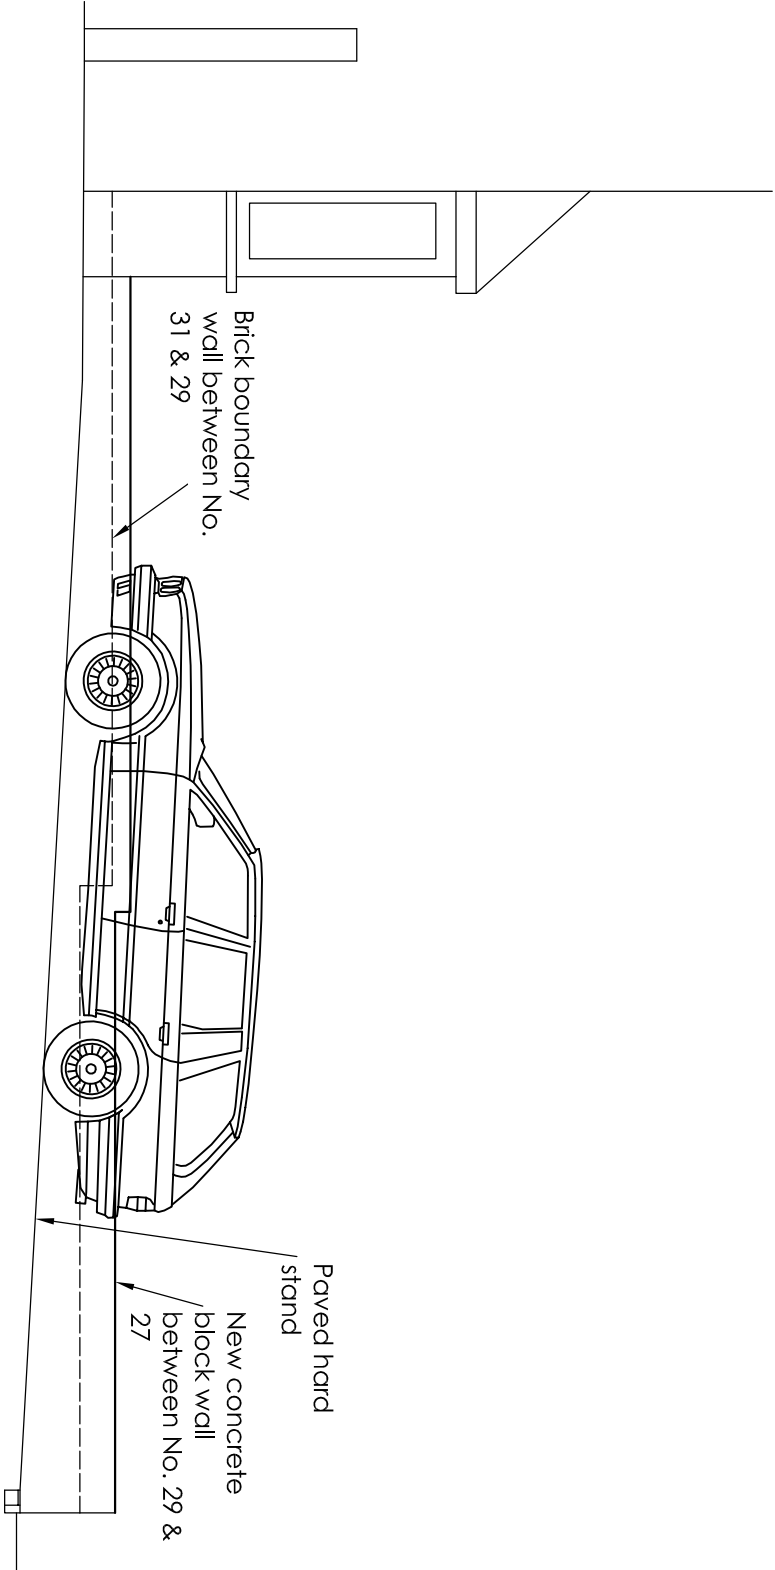

Proposed Side Elevation Scale 1:50

Project		Mr Angret Singh 29 Freeman Road Gravesend Kent DA12 4EG Front Off Road Parking				
Drawing Title	B		Revise hard stand spec		22/01/24	H Channa Picaroons Maidstone Road Platt Kent TN15 8LB Tel: 07828277909 E-mail: hbchanna@tiscali.co.uk
	A	Revise red line		05/12/23		
	Rev	Description		Date		
Proposed Front Garden and Existing & Proposed Side Elevations		Drawn	Date	Scale	Drawing No.	
		HC	Nov 2023	1:200 1:50	29FR/A3/O2B	