



Ordnance Survey, (c) Crown Copyright 2023. All rights reserved. Licence number 100022432

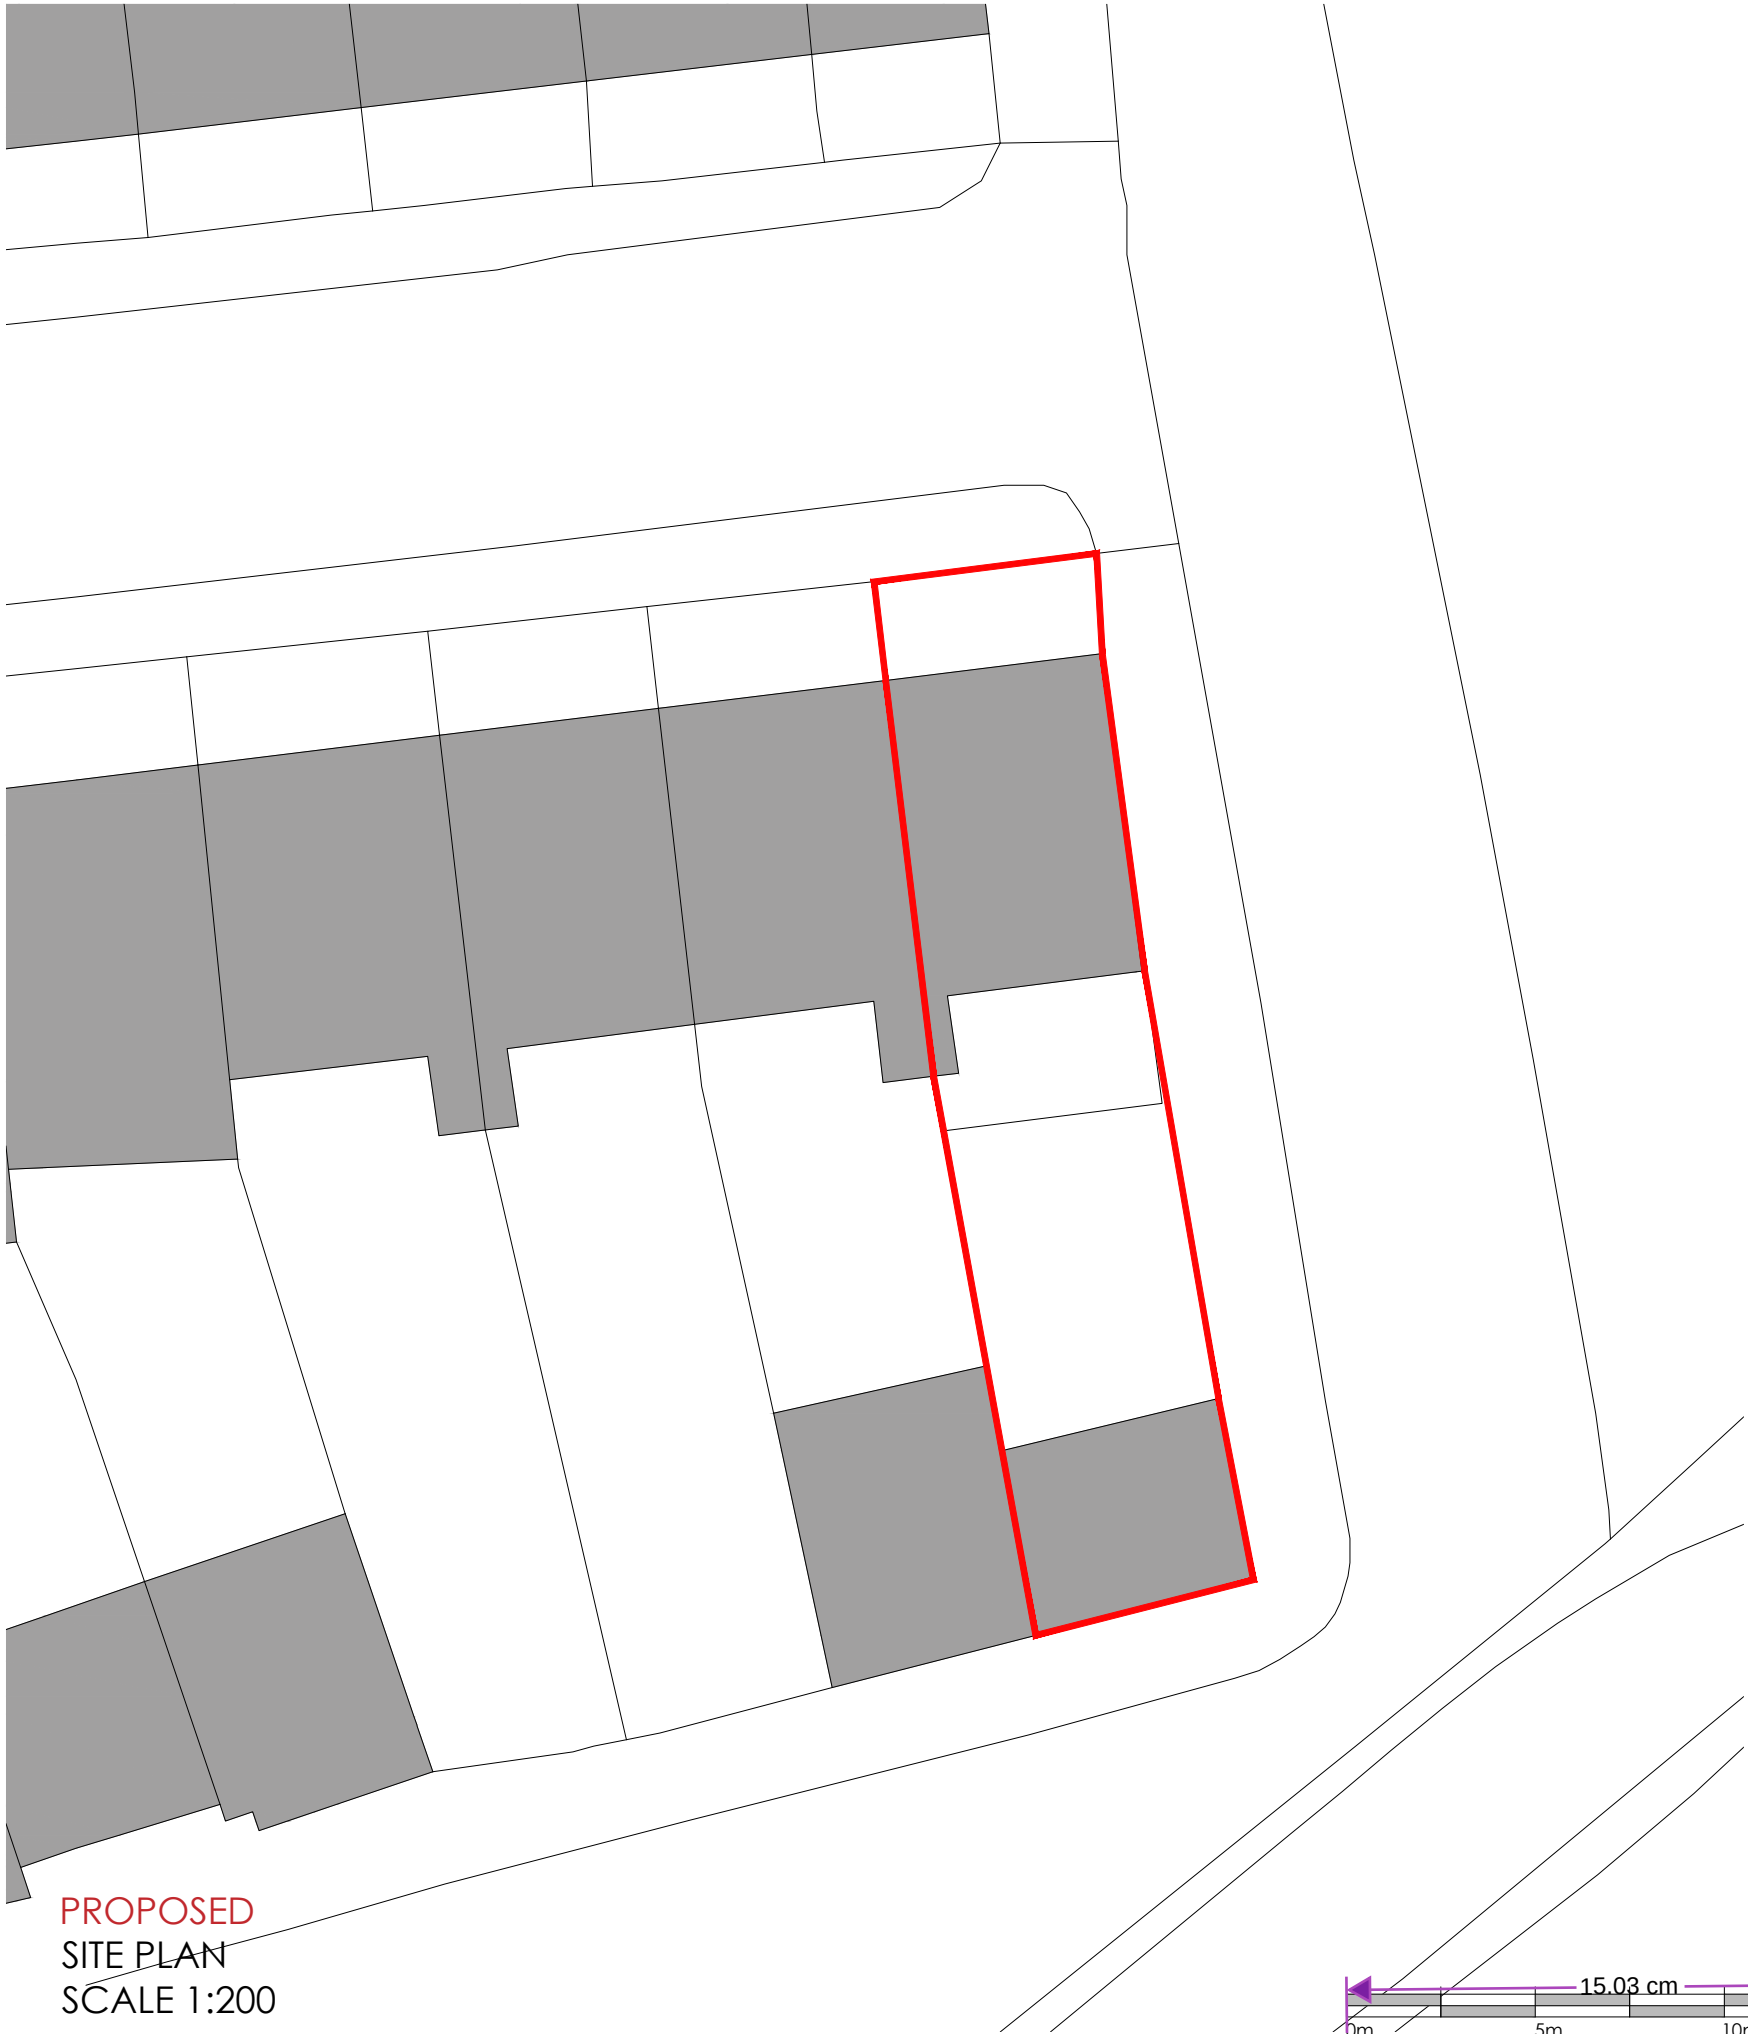

Project Title	REAR EXTENSION		
	27 DETLING ROAD		
	NORTHFLEET		
	GRAVESEND		
	DA11 8DH		
Client	RICHARD SAMUELS		
Status	FEASIBILITY		
Scale	1:200, 1:1250	Drawing Size	A3
Date	06/12/2023	Drawn By	LDH
		Checked	

-	dd-mm-yy	-----	---	---
Rev	Date	Description	Rev By	Chk'd By
Drawing Title		PROPOSED SITE & LOCATION		
Job-Dwg No	LHA(13/23)-009		Rev	-

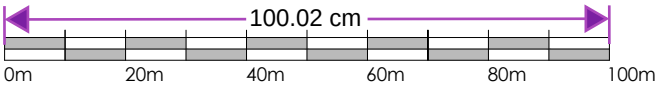

69 Highgrove Road
Chatham, ME57SF
t. 07753323062
e. lewisharding2009@hotmail.co.uk

LH Architectural
Architectural Design Services

