

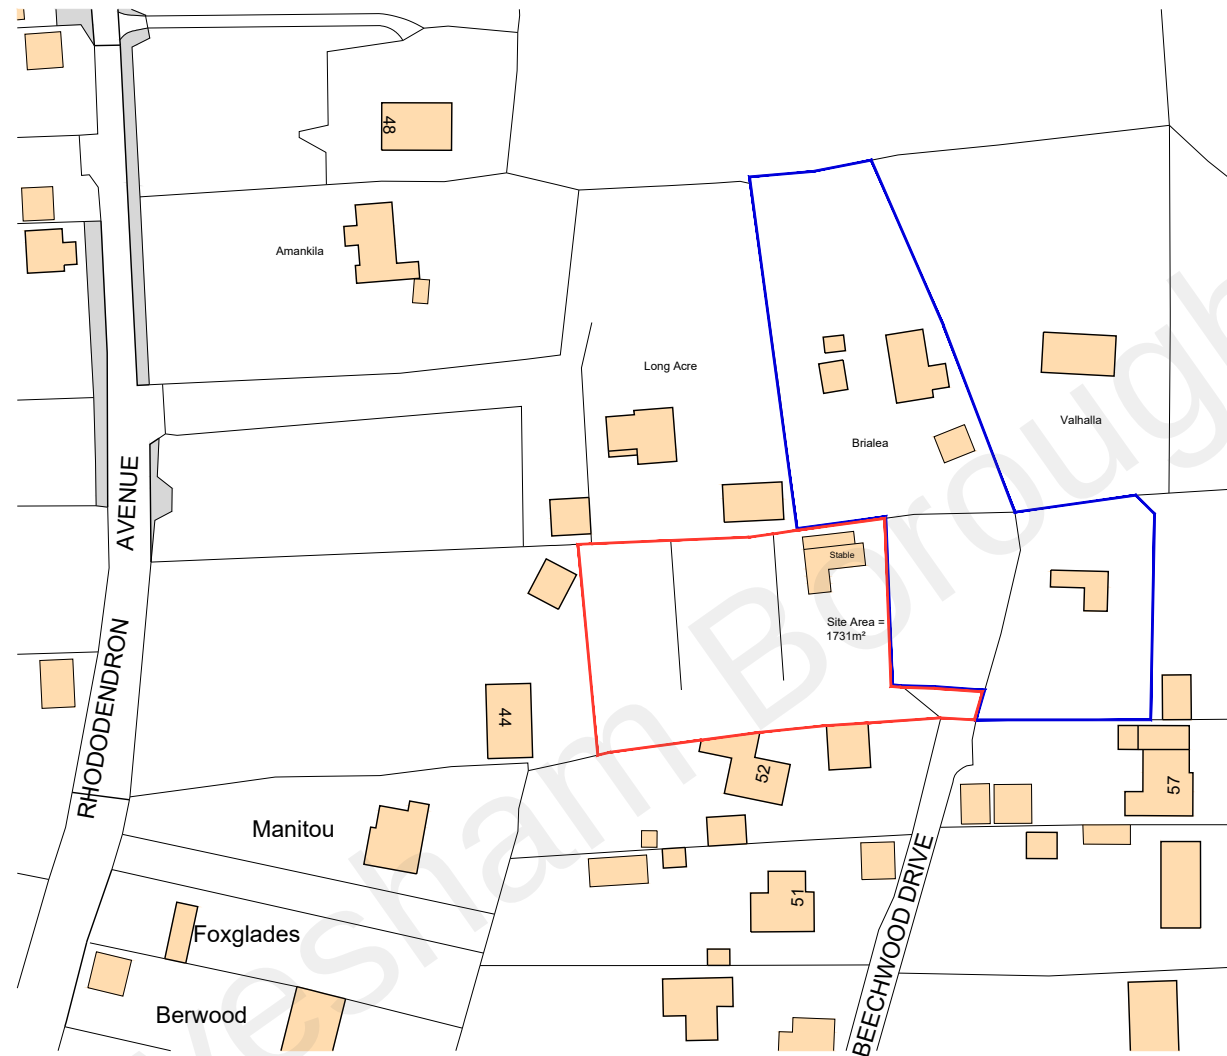


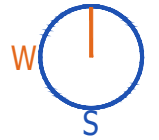

Ordnance Survey, (c) Crown Copyright 2020. All rights reserved. Licence number 100022432

Site Location Plan

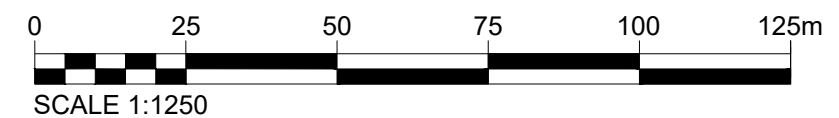

Rev	Date	Description			
 WS PLANNING & ARCHITECTURE					
<table><tr><td>Surrey Office 5 Pool House Bancroft Rd Reigate RH2 7RP</td><td>London Office No.1 Croydon 12-16 Addiscombe Rd Croydon CR0 0XT</td><td>T. 01737 225711 T. 02039 281180 www.wsipa.co.uk admin@wsipa.co.uk</td></tr></table>			Surrey Office 5 Pool House Bancroft Rd Reigate RH2 7RP	London Office No.1 Croydon 12-16 Addiscombe Rd Croydon CR0 0XT	T. 01737 225711 T. 02039 281180 www.wsipa.co.uk admin@wsipa.co.uk
Surrey Office 5 Pool House Bancroft Rd Reigate RH2 7RP	London Office No.1 Croydon 12-16 Addiscombe Rd Croydon CR0 0XT	T. 01737 225711 T. 02039 281180 www.wsipa.co.uk admin@wsipa.co.uk			
Date December 2022		Drawn By AR			
Scale 1:1250@A3		Checked JJ			
Client Mr. B Turnbull					
Project 53 Briarlea, Beechwood Drive, Culverstone DA13 0TX					
Title Site Location Plan					
Drawing No. J004301-DD-01		Rev.			