


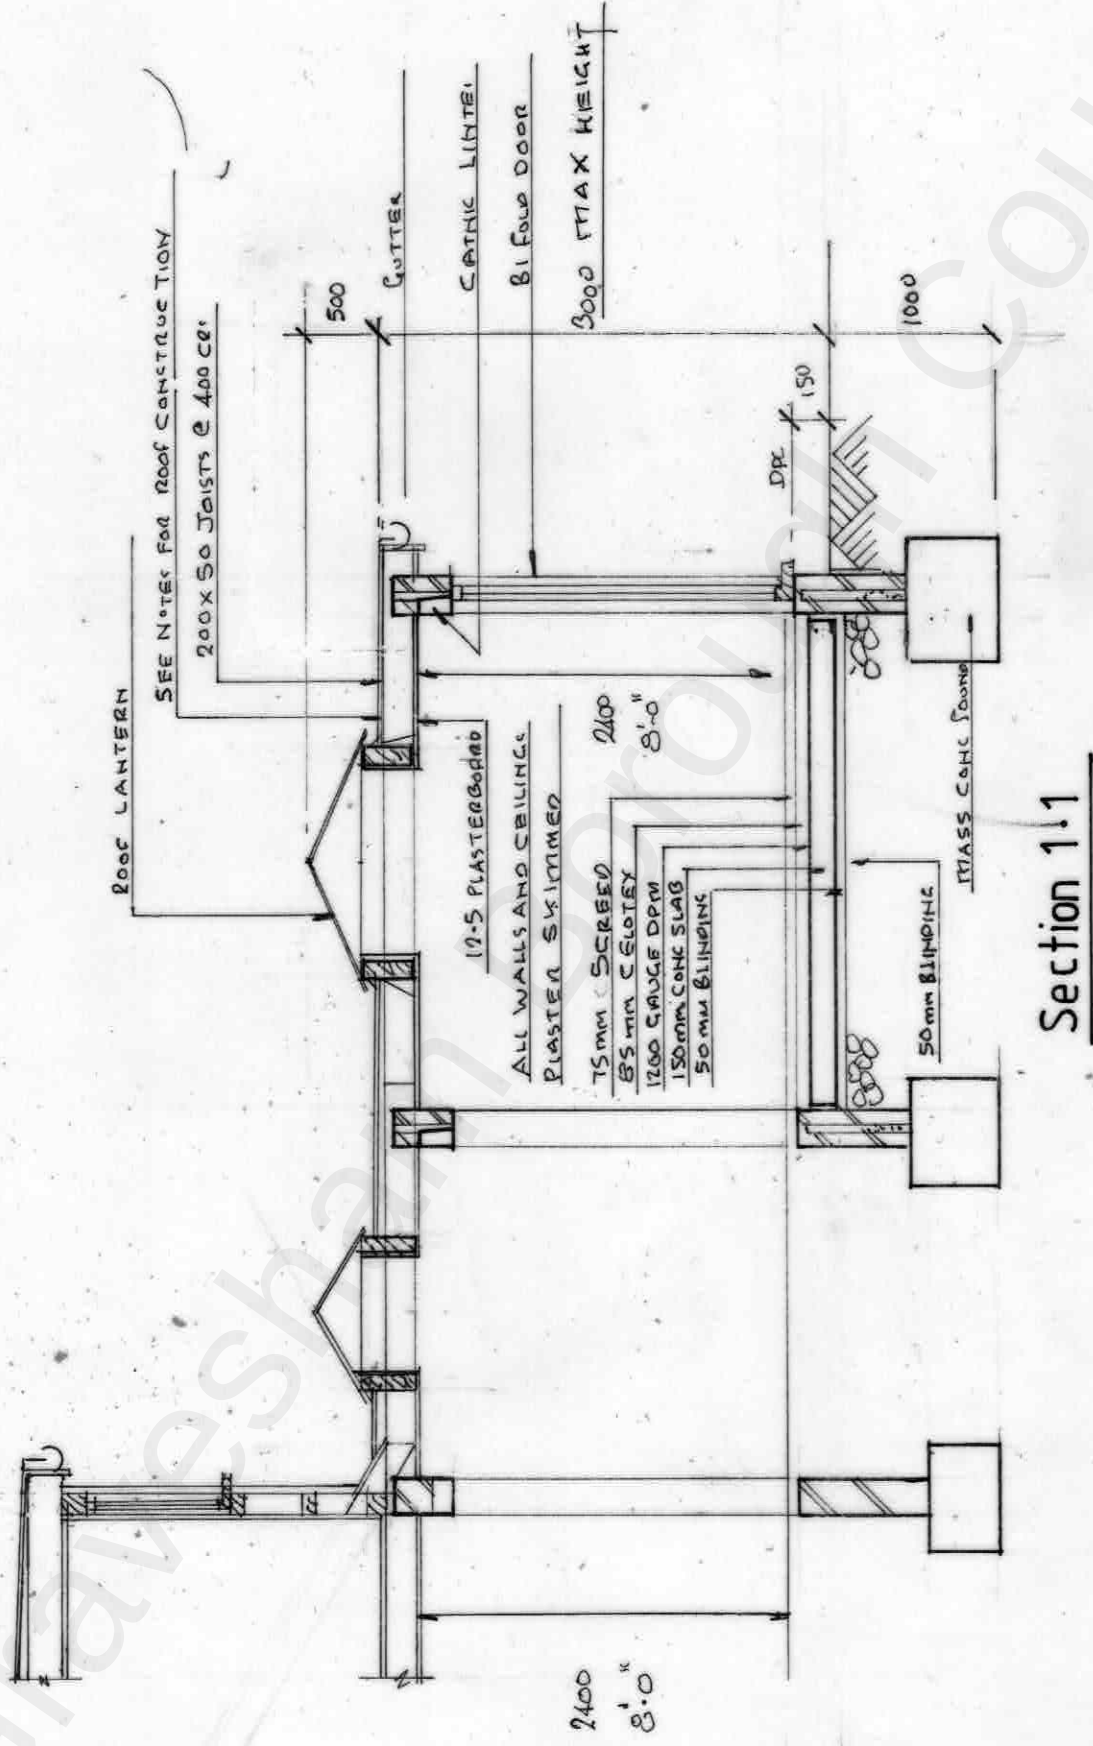

Section 1:1

A 1:1:21 AM/CL



Building Excellence
AWARDS 2018
Regional Winner



PROPOSED SINGLE STOREY EXTENSION (LARGER EXTENSION)

MR J NESBITT 27 LESLEY CLOSE GRAVESEND DA13 9JS

1:50 @ A3 031121/7 OF 7 18M² PROPOSED SECTION



SCALE 1:50



WESTLEIGH DESIGN