


Note
This drawing is protected by copyright and must not be copied or reproduced without the written consent of Graham Simpkin Planning. All dimensions and sizes to be checked on site.
North points are indicative. ©

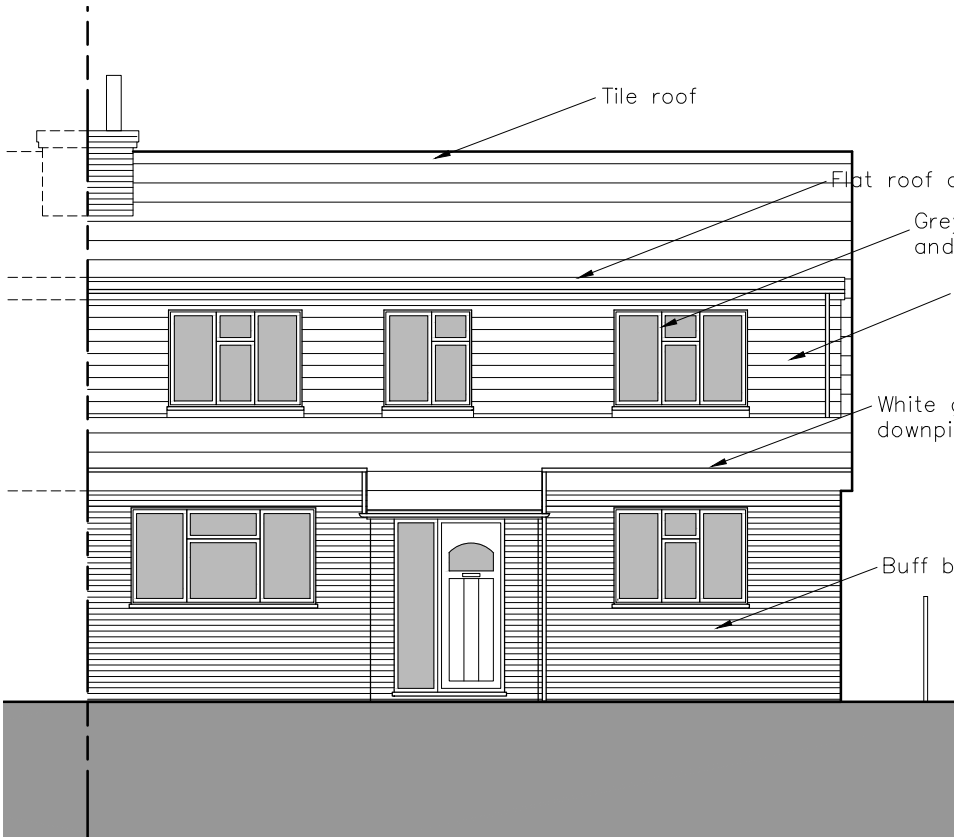


Existing Front (South) Elevation
1:100




Existing Side (East) Elevation
1:100



Existing Rear (North) Elevation
1:100

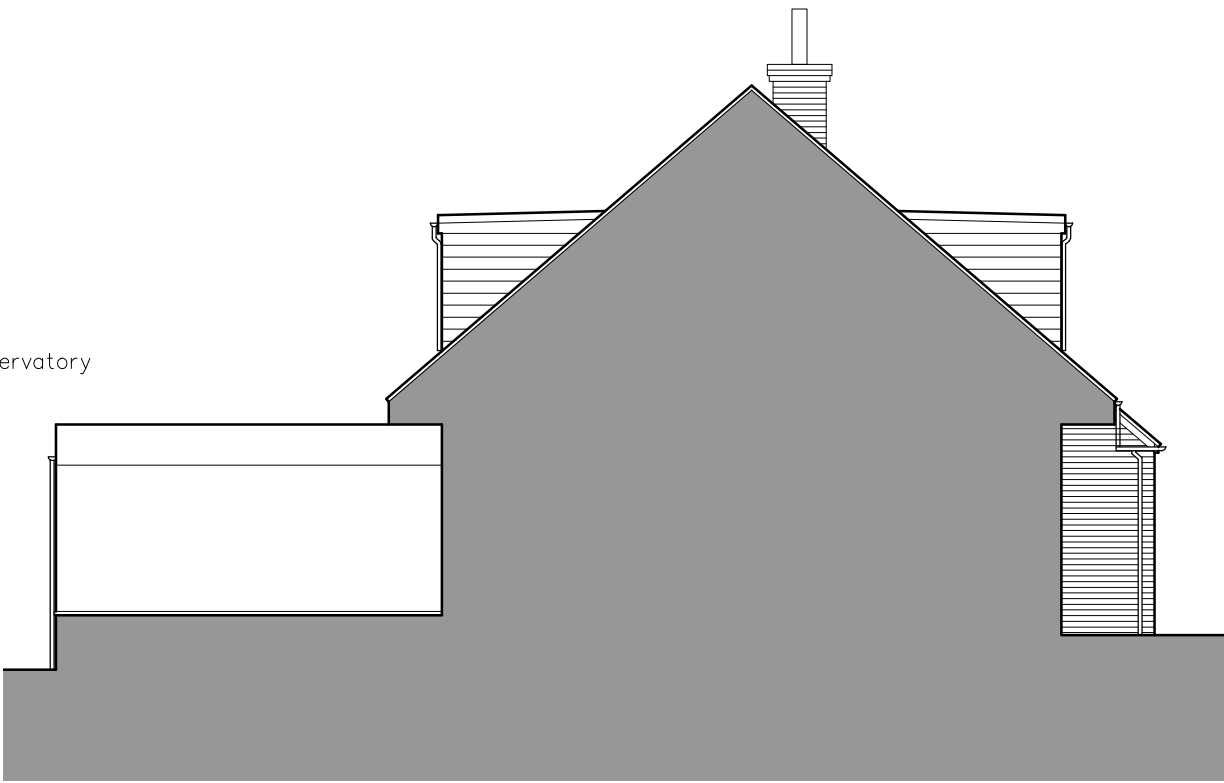

Existing Side (West) Elevation
1:100

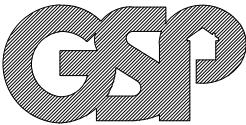

Graham Simpkin Planning

2 The Parade, Ash Road, Hartley
Longfield, Kent DA3 8BG

Tel: 01474 703705
www.gsplanning.uk
Email: office@gsplanning.uk

Project Title 12 Chequers Close, Istead Rise, Gravesend, DA13 9HJ		Job No 4032
Drawing Title Existing Elevations	Drawing No 02	Revision —
Date 16.01.2024	Drawn by MS	Checked by SC
Scale 1:100 @ A3	Note —	

