


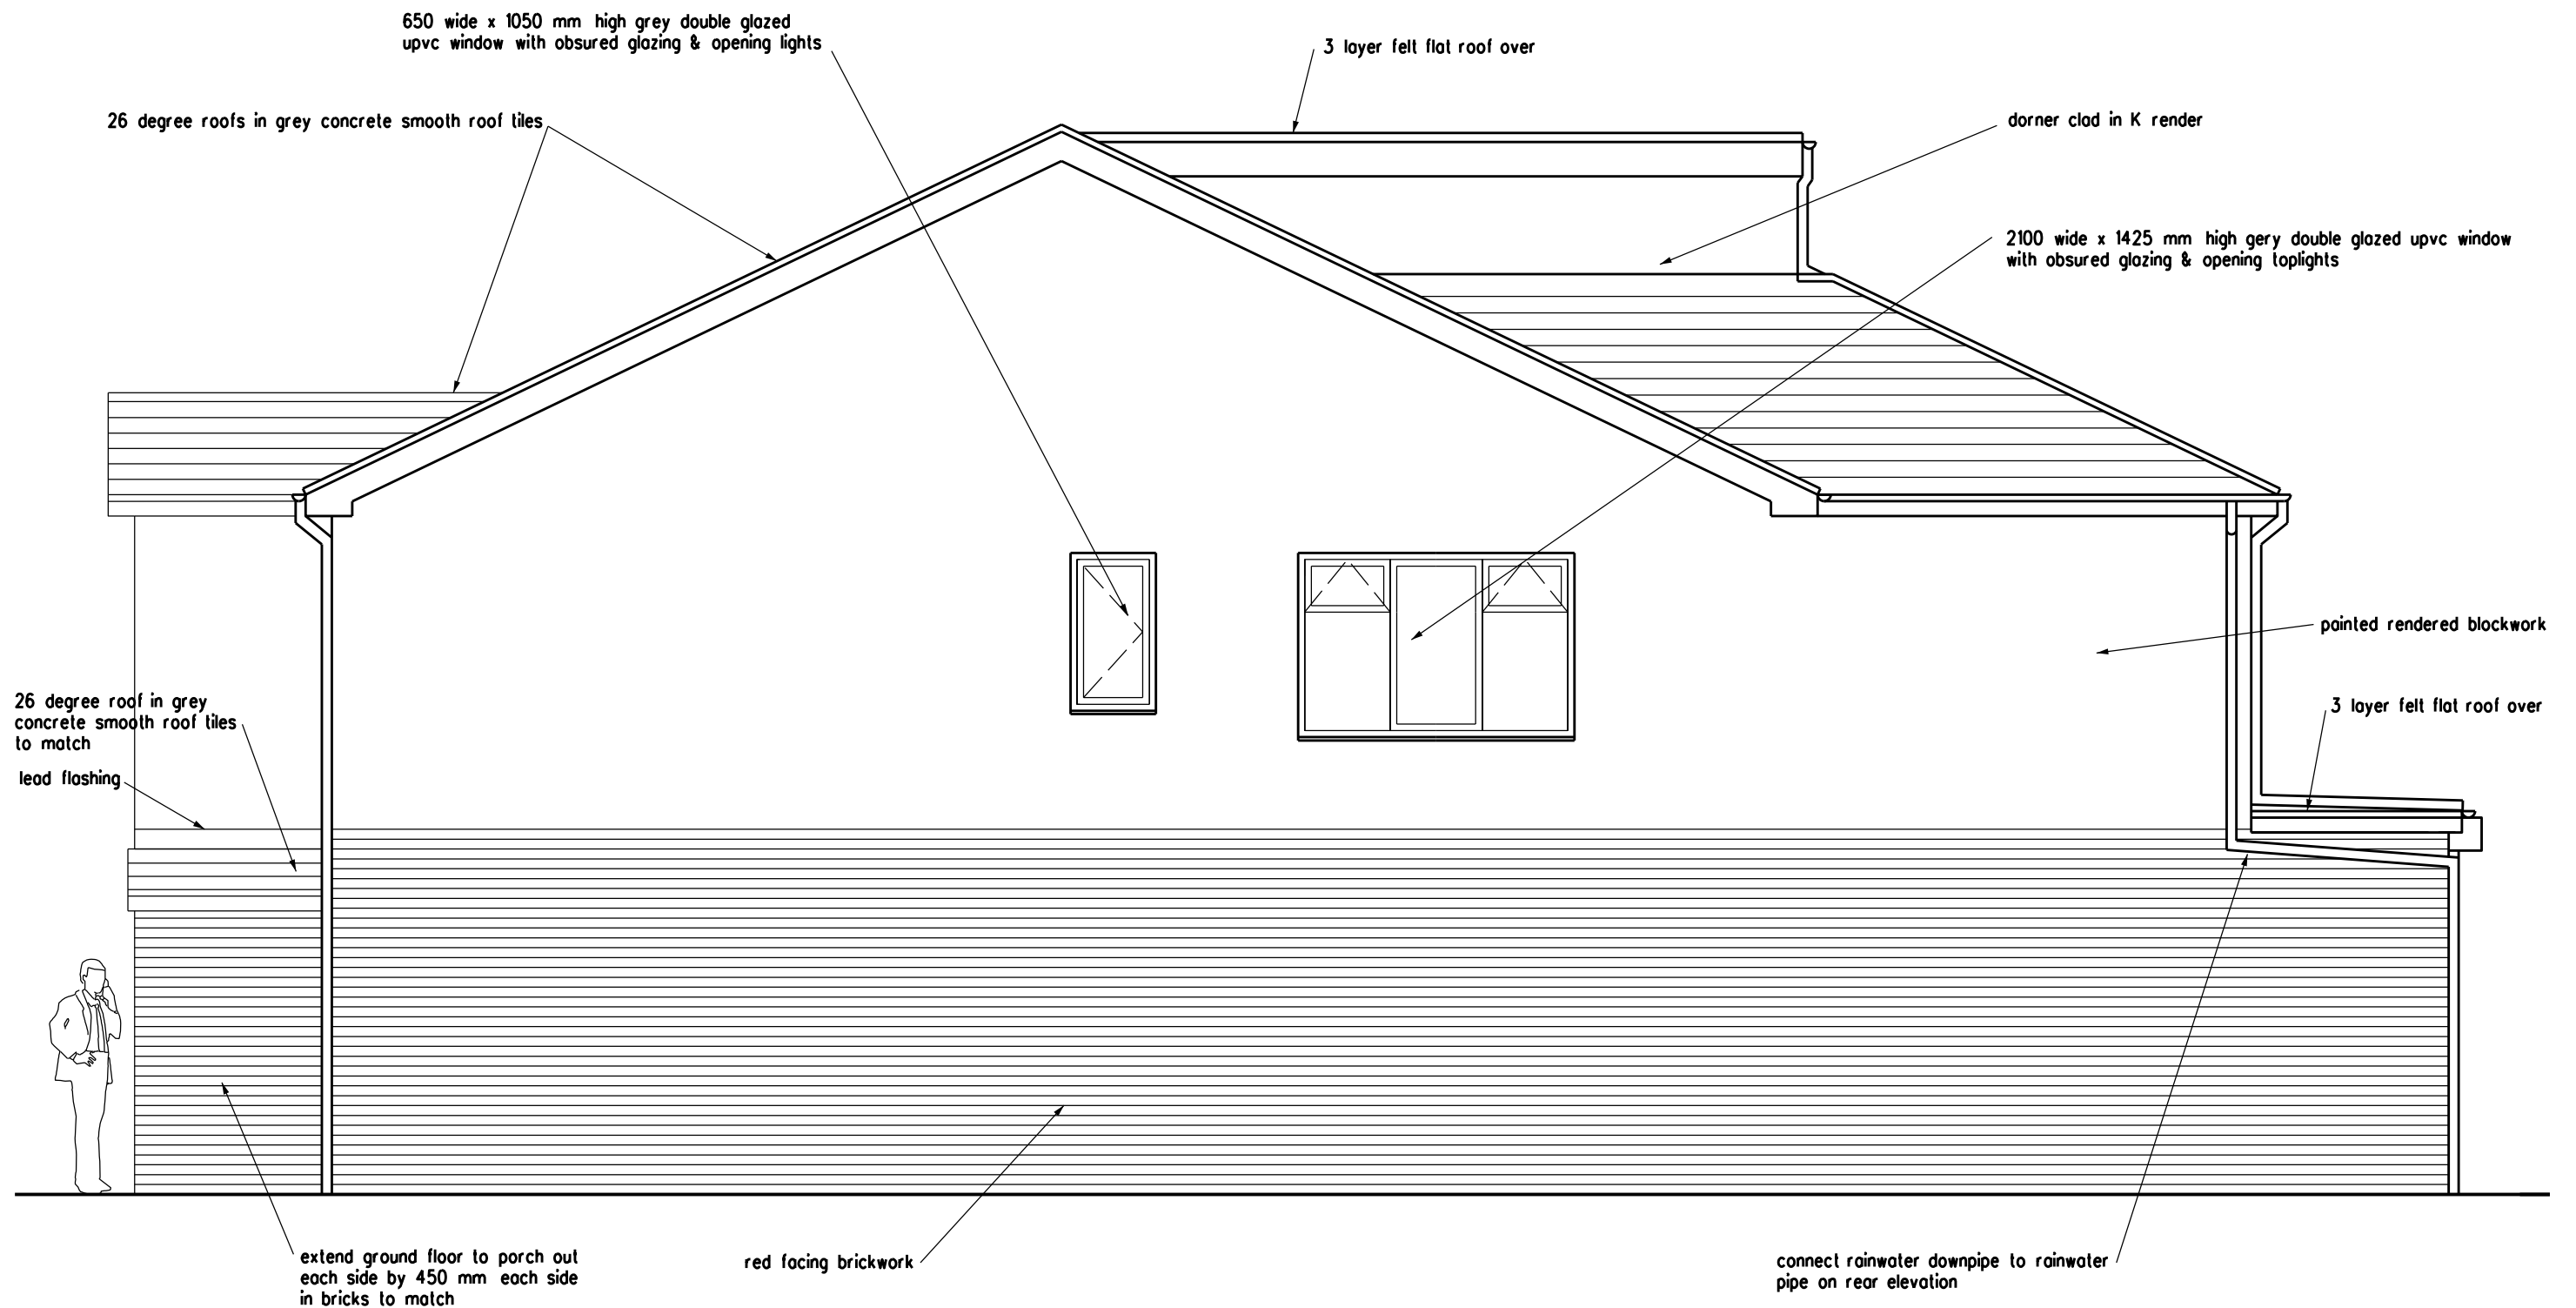

- F. Porch extended on ground floor Sep 2026
E. Rear dormer amended. Feb 2025
D. Rear dormer amended. Dec 2024
C. Rear dormer added. Oct 2024
B. Amended as STG's requirements ref 2905/24/PC Sep 2024

READ WITH STRUCTURAL ENGINEERS DETAILS

BUILDING REGS APPLICATION
A. Redrawn Mar 2024
REVISION DATE

ARCHITECT
TA ARCHITECTS
11 JOYDENS WOOD ROAD BEXLEY
KENT DA5 2HS Tel 07905 130591
ta140256@googlemail.com

JOB
4 BEDROOM HOUSE AT
12 BRENCHLEY AVENUE
GRAVESEND KENT DA11 7RQ

DRAWING
PROPOSED SIDE ELEVATION
FACING No 14 BRENCHLEY AVE

SCALE 1:50 AT A3 DATE NOV 2023

DRAWING NO.
KK/10 F

0 1 2 3 4 5 metres